




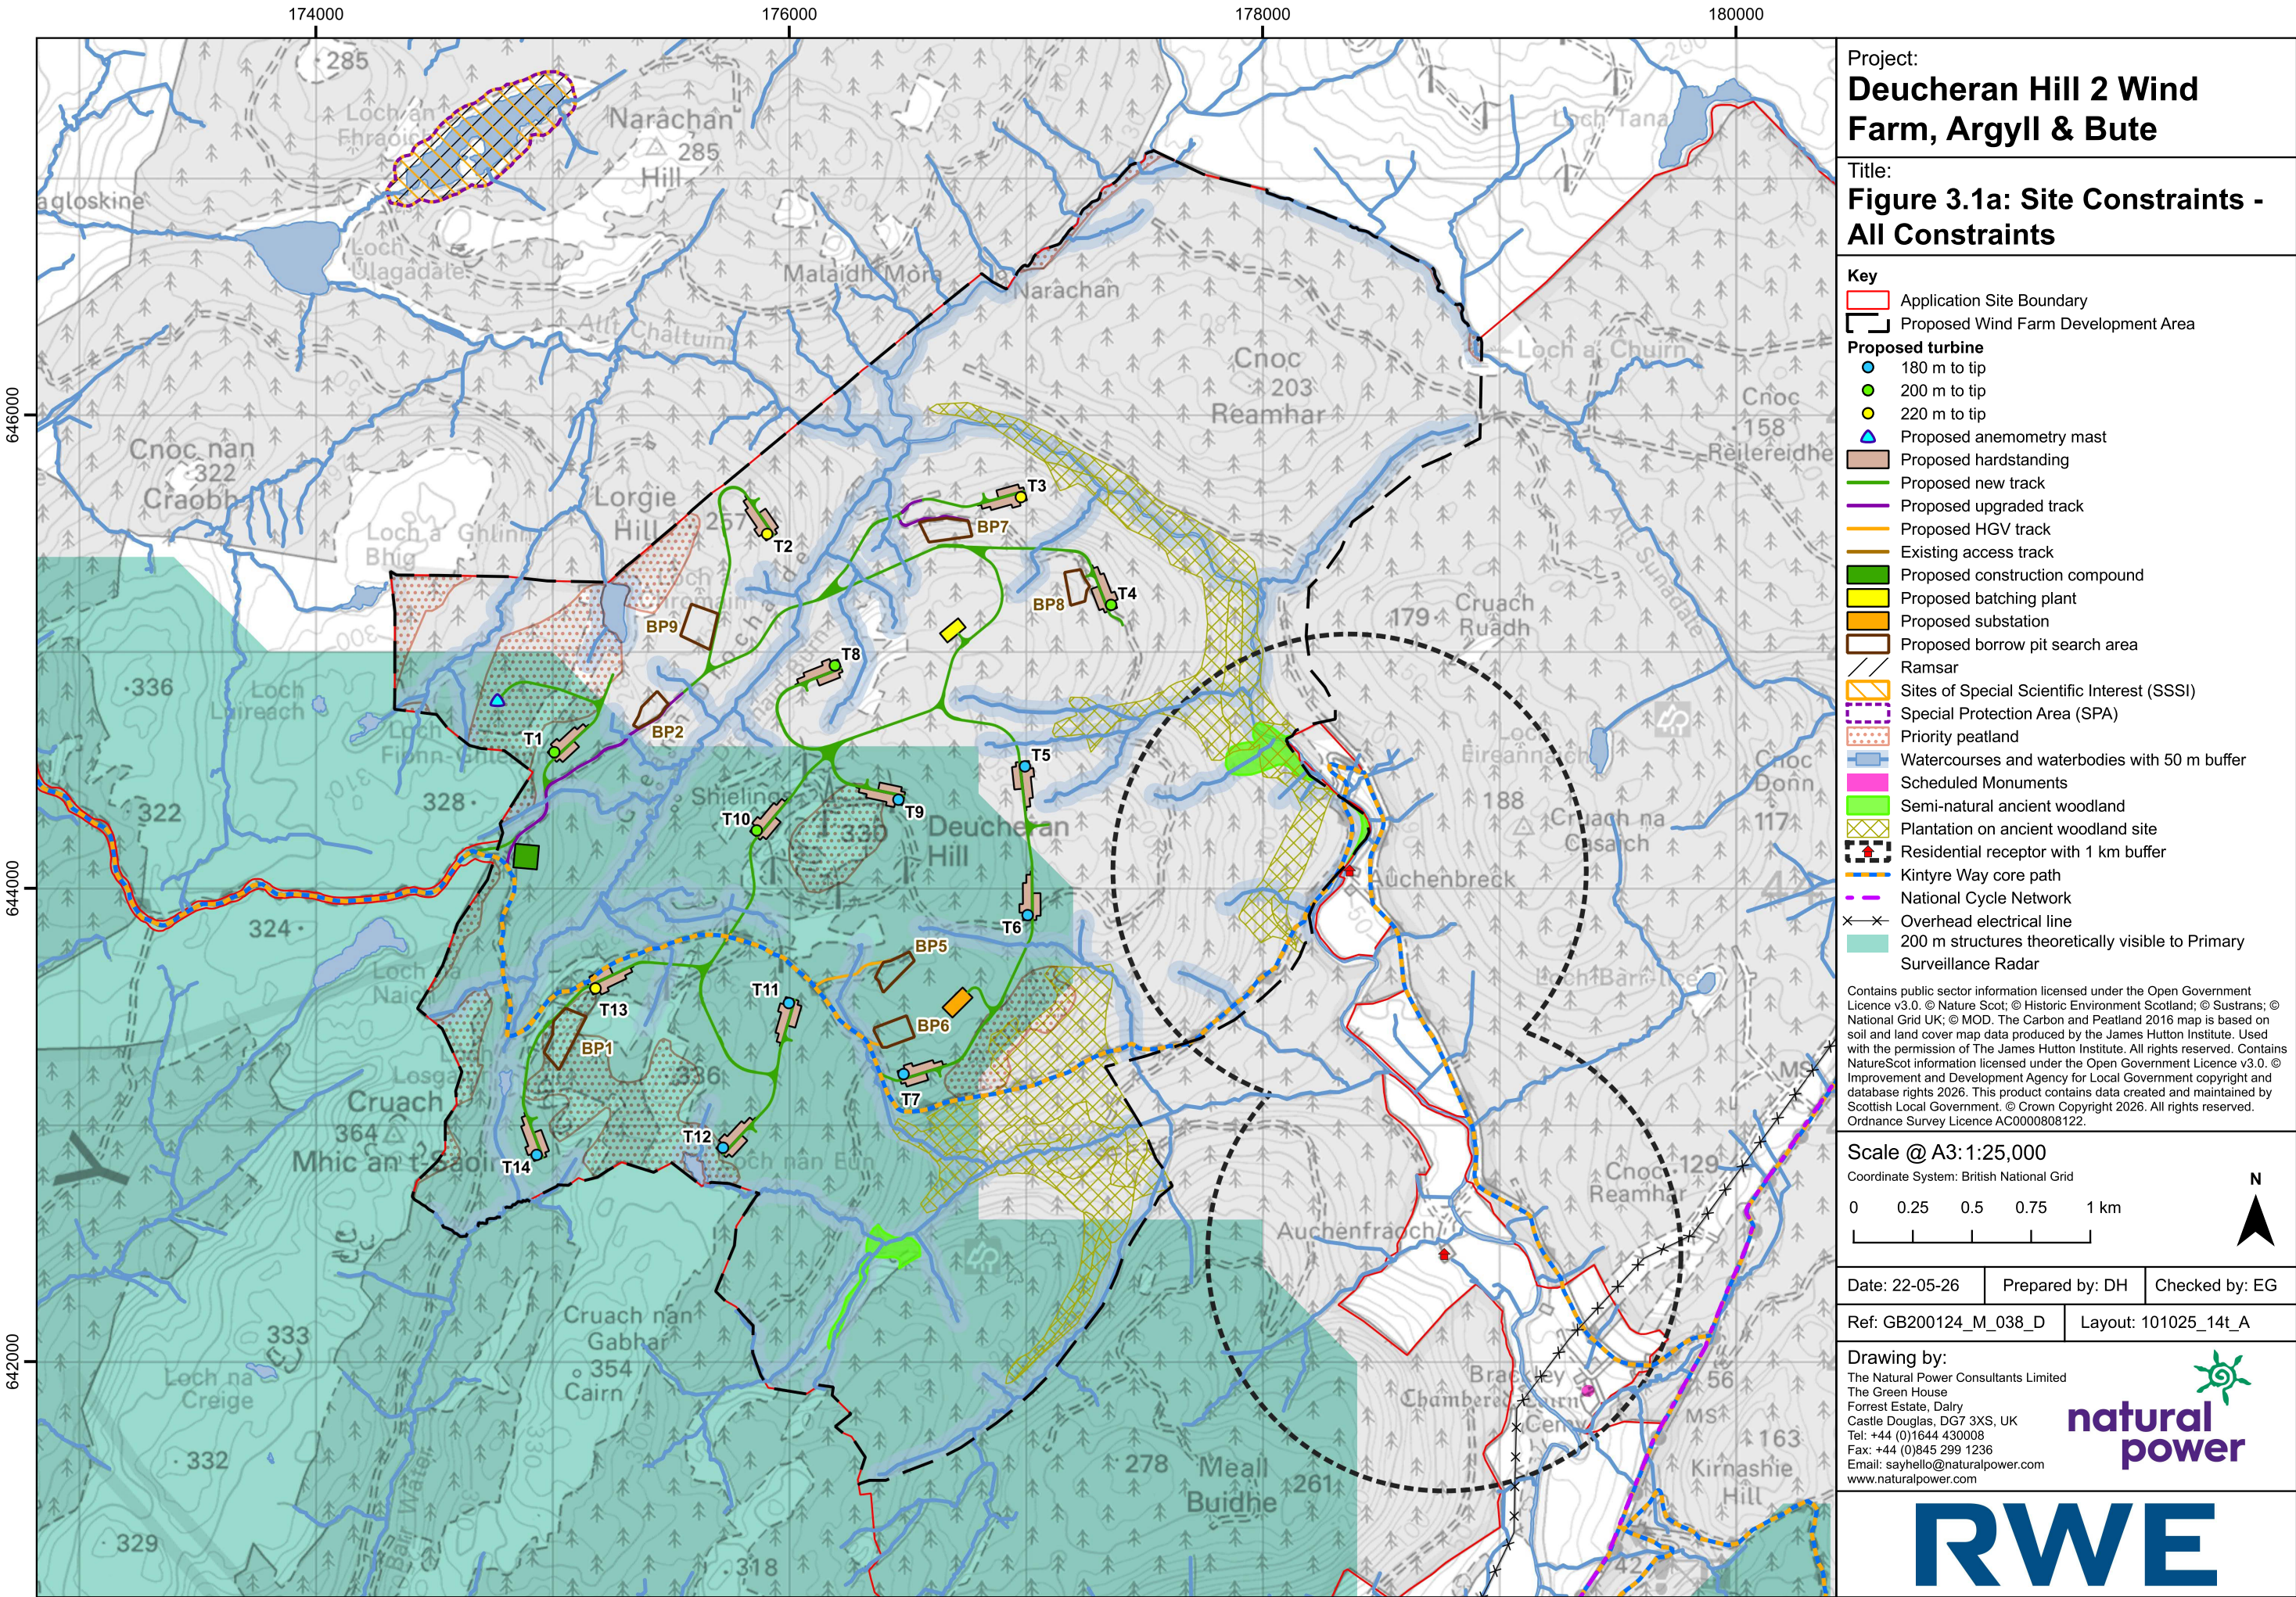

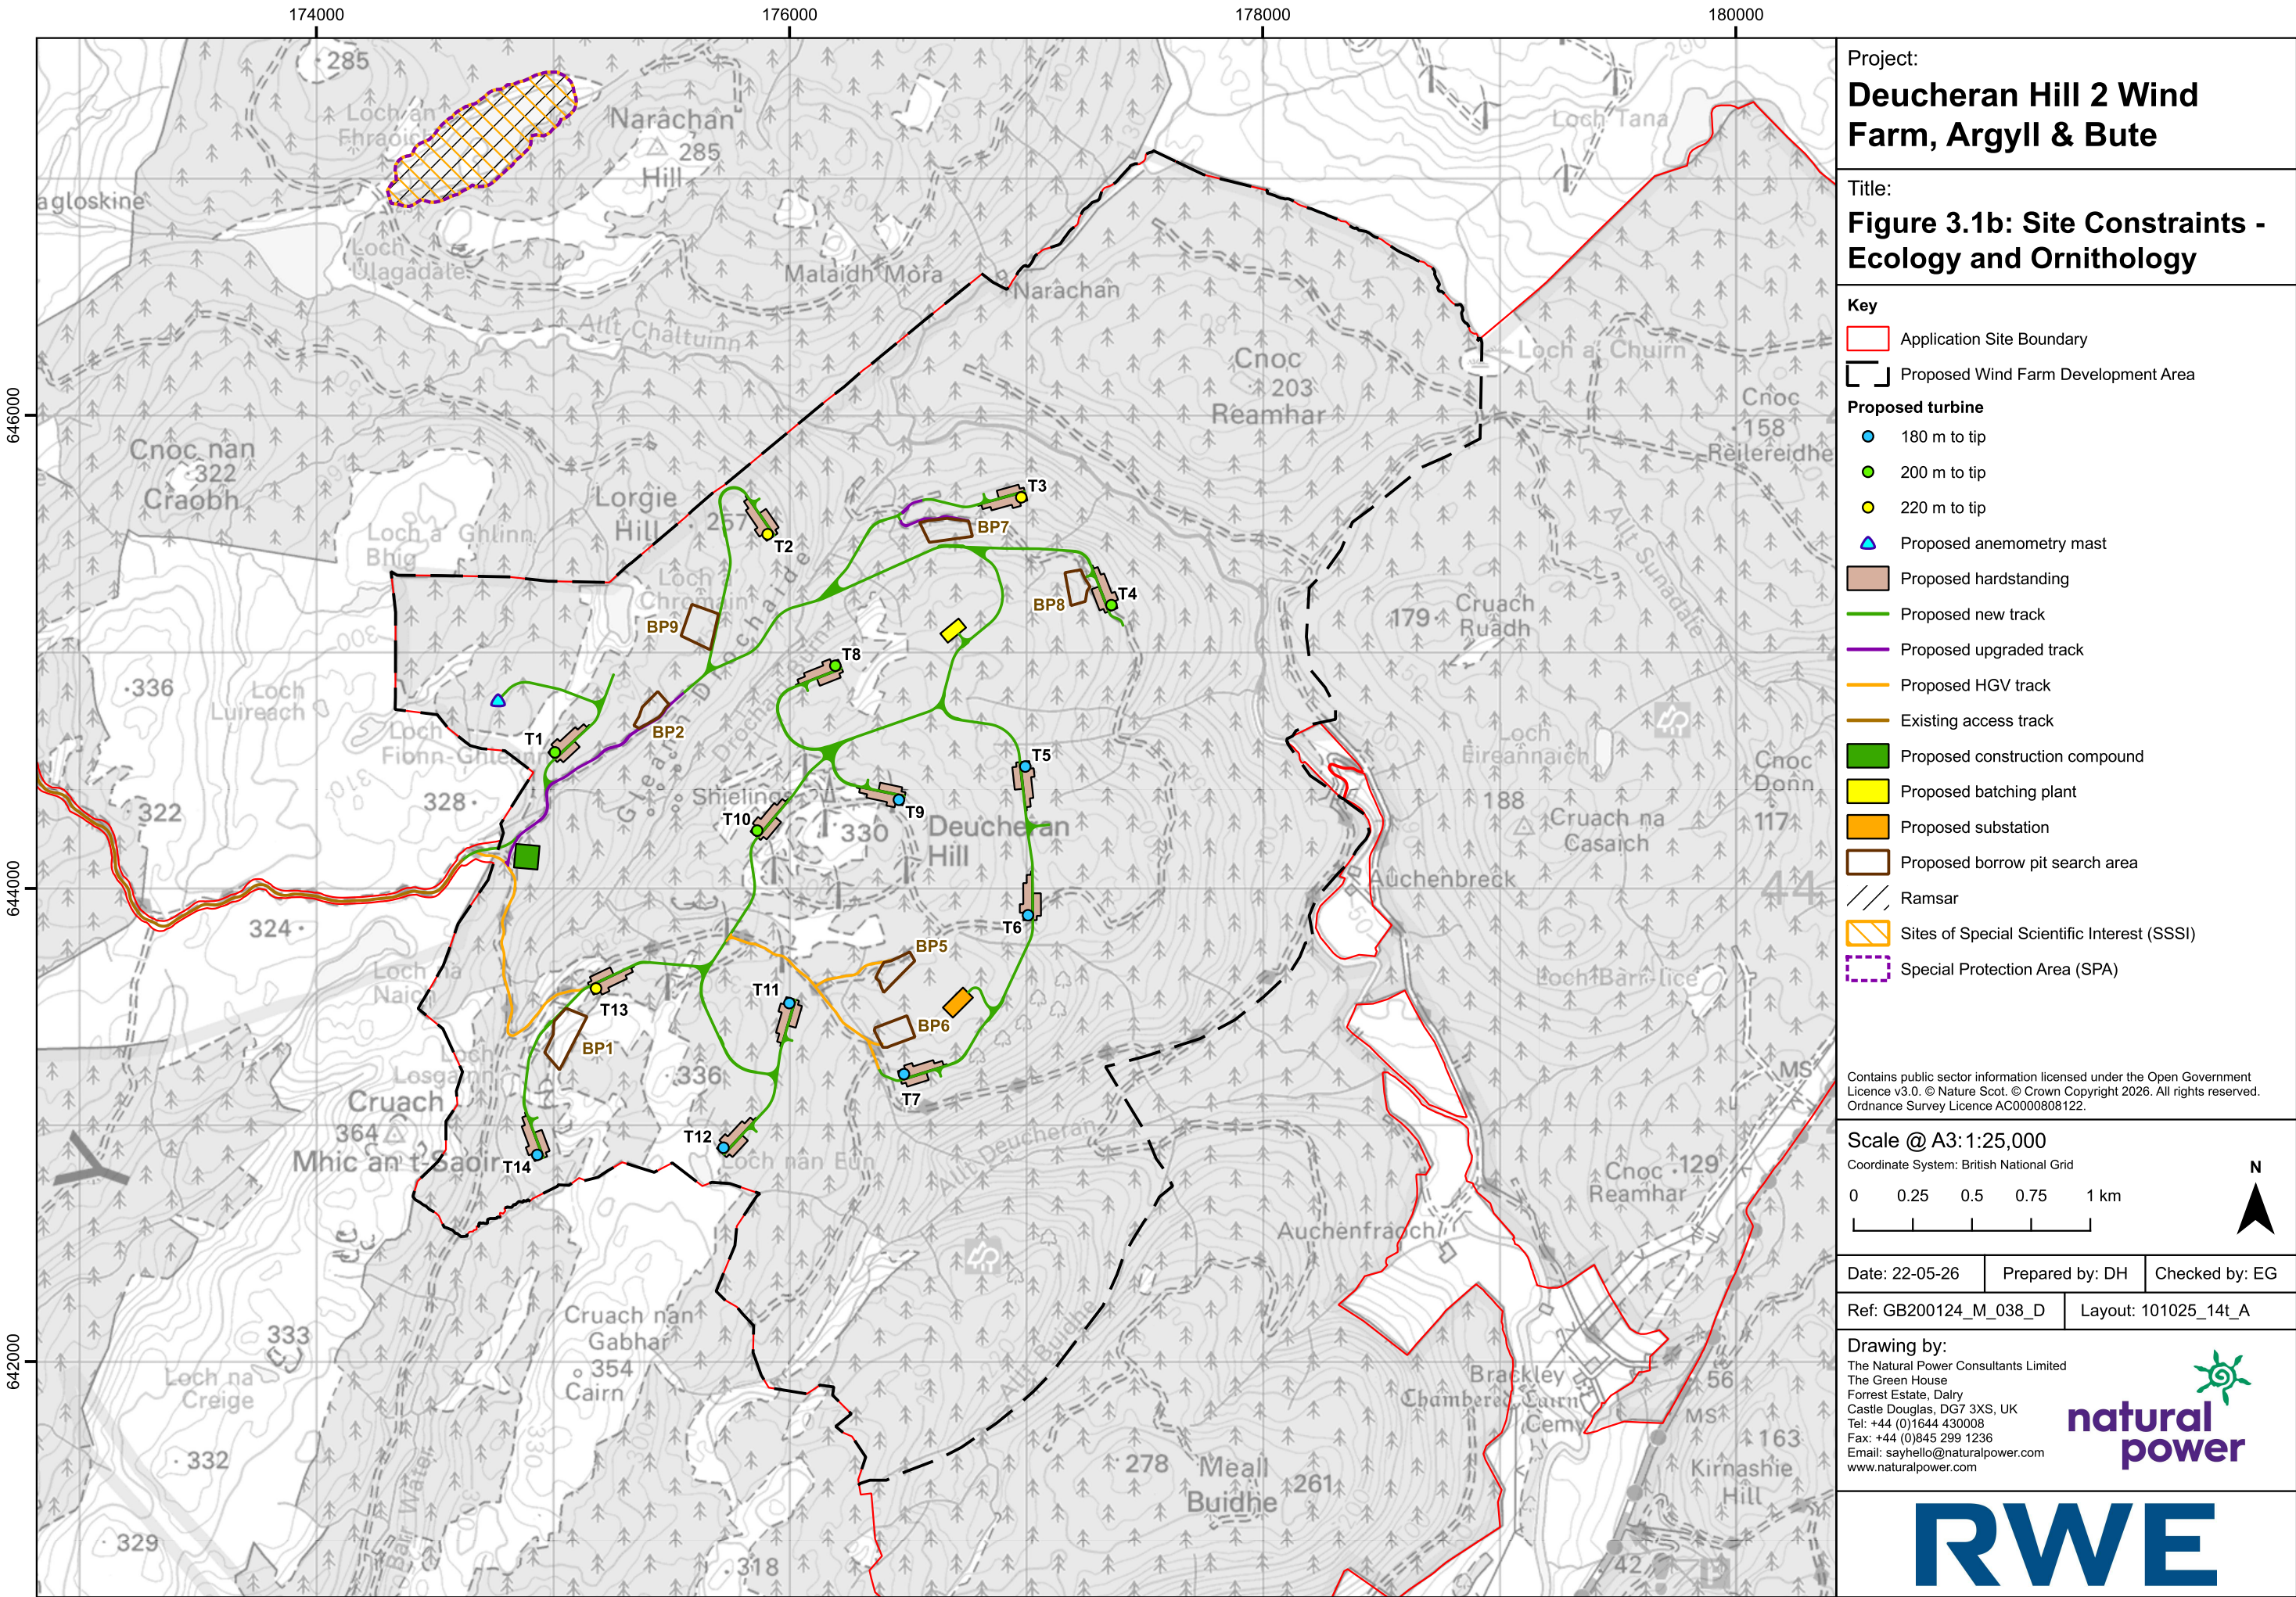

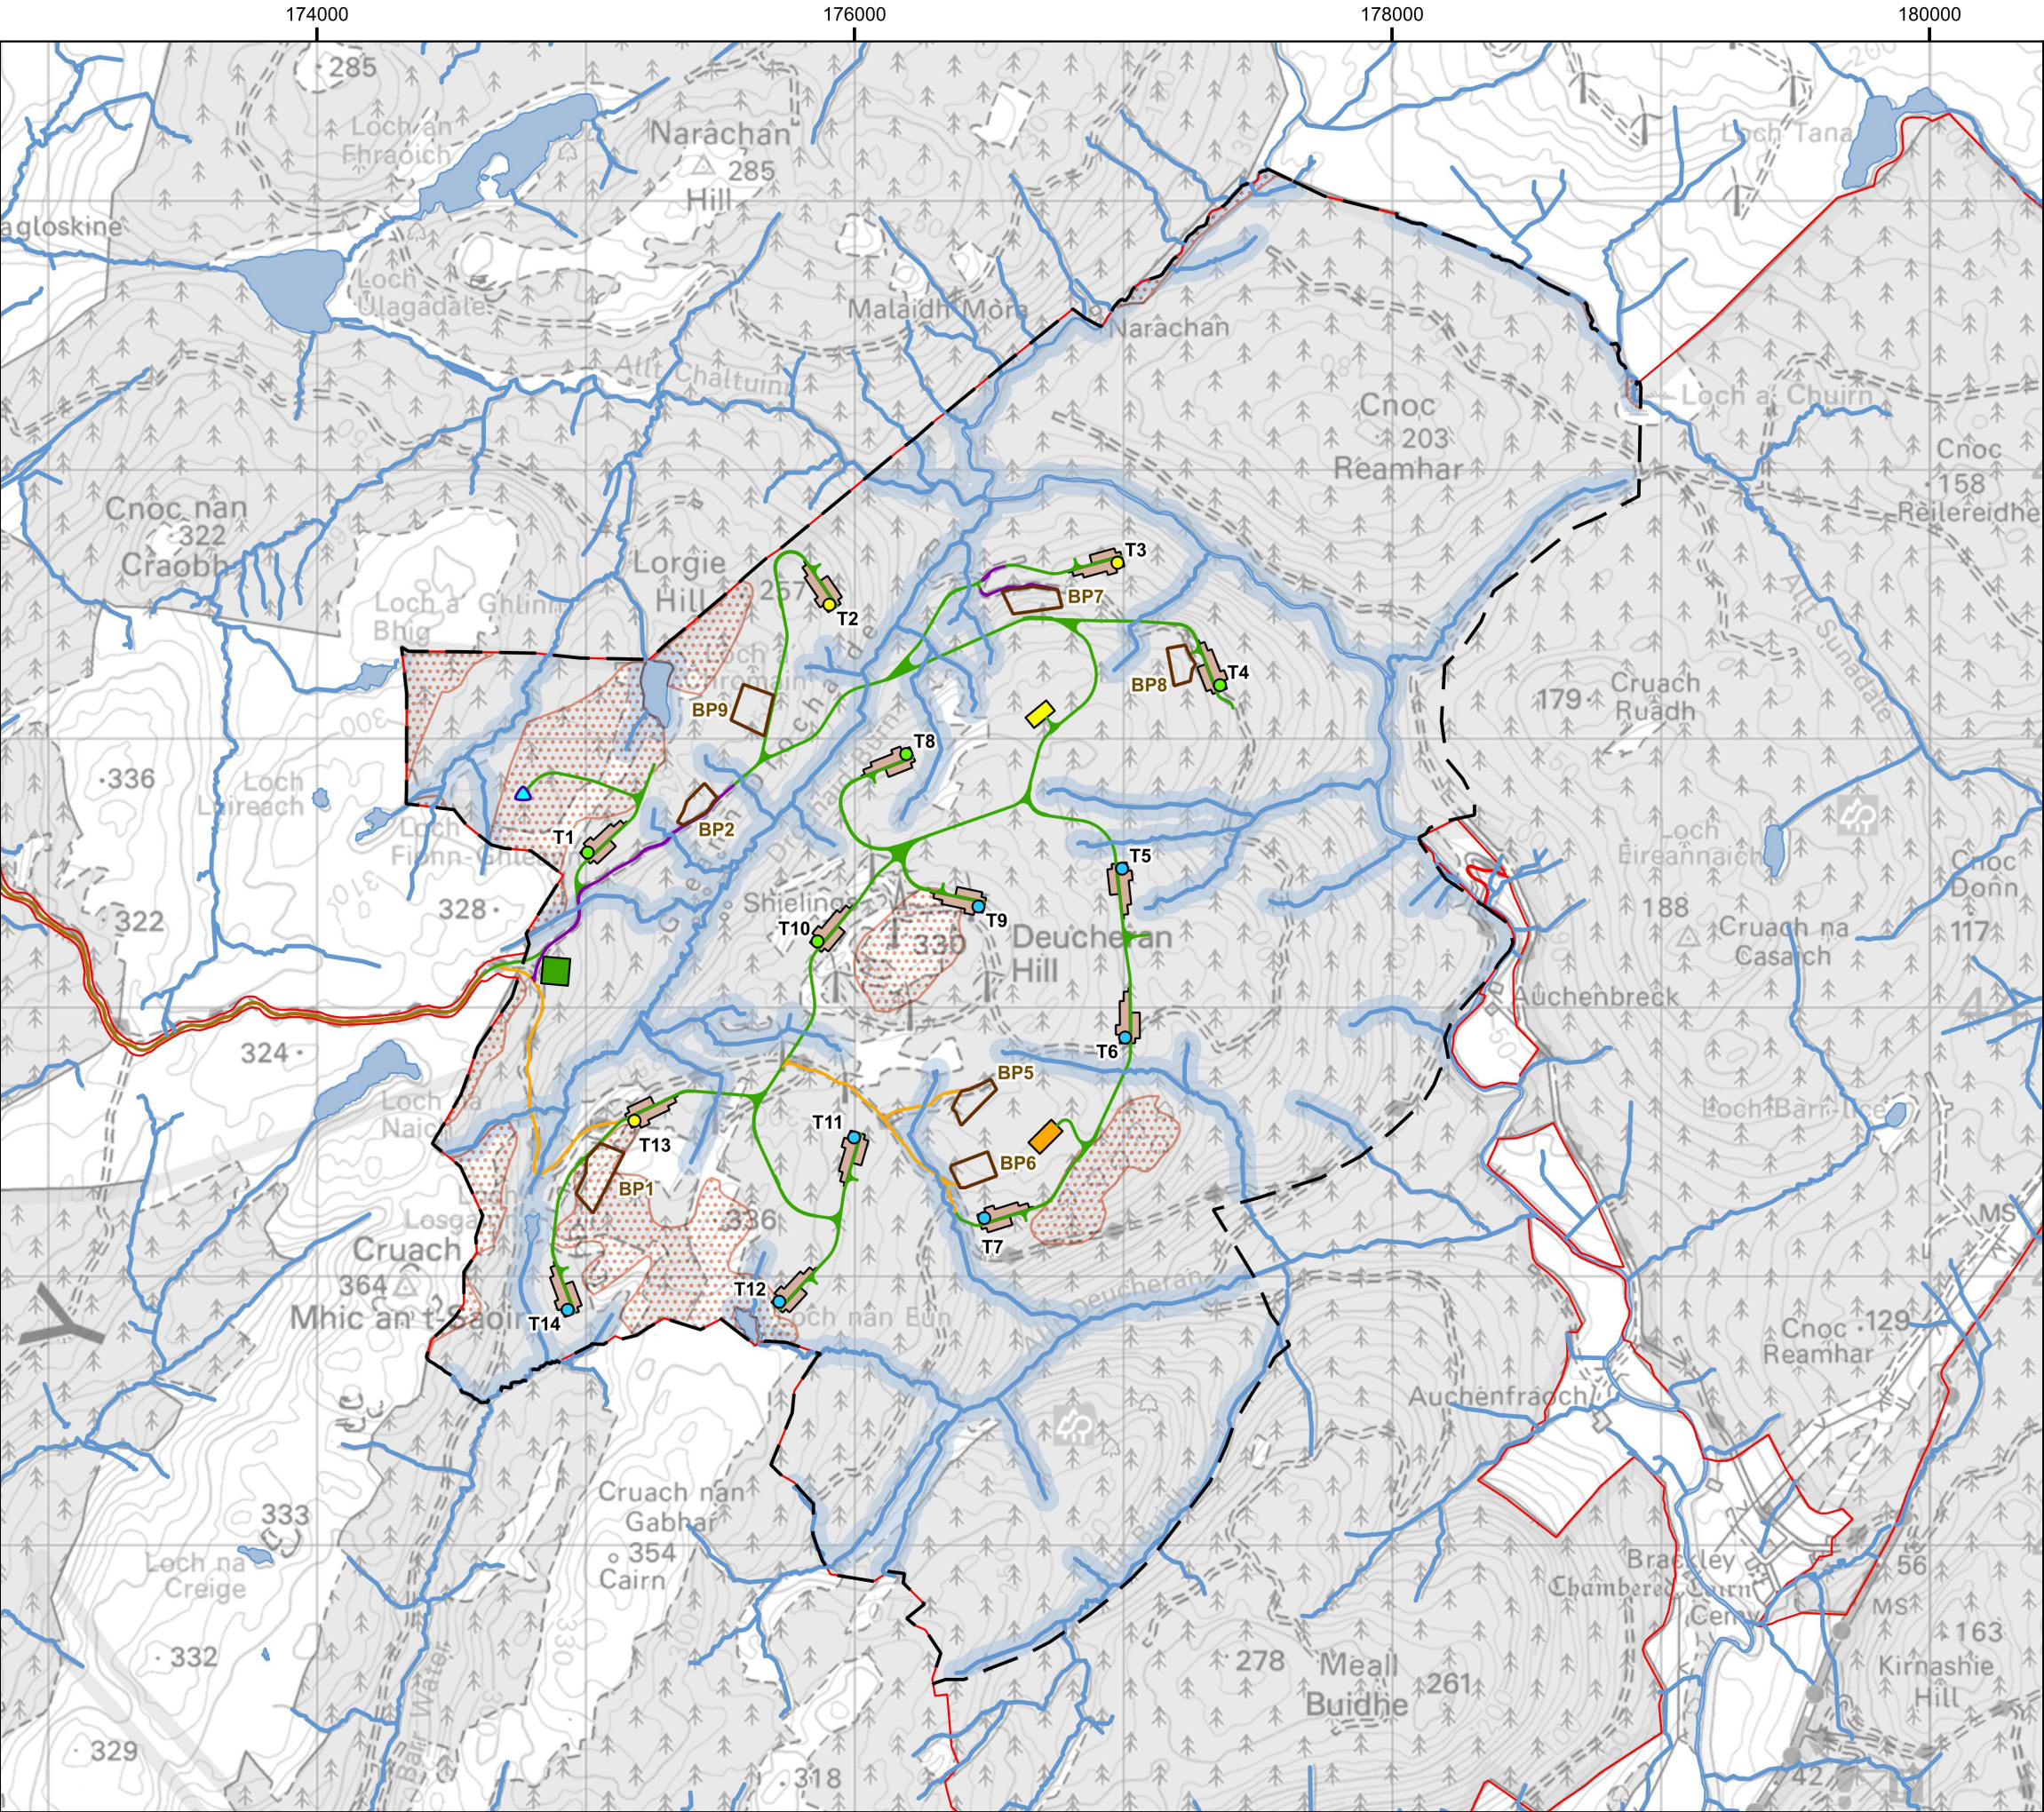

Project:  
**Deucheran Hill 2 Wind Farm, Argyll & Bute**

Title:  
**Figure 3.1c: Site Constraints - Hydrology and Topography**

**Key**

- Application Site Boundary
- Proposed Wind Farm Development Area
- Proposed turbine**
  - 180 m to tip
  - 200 m to tip
  - 220 m to tip
- Proposed anemometry mast
- Proposed hardstanding
- Proposed new track
- Proposed upgraded track
- Proposed HGV track
- Existing access track
- Proposed construction compound
- Proposed batching plant
- Proposed substation
- Proposed borrow pit search area
- Priority peatland
- Watercourses and waterbodies with 50 m buffer

The Carbon and Peatland 2016 map is based on soil and land cover map data produced by the James Hutton Institute. Used with the permission of The James Hutton Institute. All rights reserved. Contains NatureScot information licensed under the Open Government Licence v3.0. © Crown Copyright 2026. All rights reserved. Ordnance Survey Licence AC0000808122.

**Scale @ A3: 1:25,000**  
Coordinate System: British National Grid

0 0.25 0.5 0.75 1 km

N


Date: 22-05-26 Prepared by: DH Checked by: EG

Ref: GB200124\_M\_038\_D Layout: 101025\_14t\_A

**Drawing by:**  
The Natural Power Consultants Limited  
The Green House  
Forrest Estate, Dalry  
Castle Douglas, DG7 3XS, UK  
Tel: +44 (0)1644 430008  
Fax: +44 (0)845 299 1236  
Email: sayhello@naturalpower.com  
www.naturalpower.com



Notes: a) Information on this plan is directly reproduced from digital and other material from different sources. Minor discrepancies may therefore occur. Where further clarification is considered necessary, this is noted through the use of text boxes on the plan itself. b) For the avoidance of doubt and unless otherwise stated: 1. This plan should be used for identification purposes only, unless otherwise stated in accompanying documentation. 2. The Natural Power Consultants Limited accepts no responsibility for the accuracy of data supplied by third parties. 3. The Natural Power Consultants Limited accepts no liability for any use which is made of this plan by a party other than its client. No third party who gains access to this plan shall have any claim against The Natural Power Consultants Limited in respect of its contents. 4. Where a line or feature recorded in the key of this plan is also shown as a line or feature by the Ordnance Survey, and that line or feature is located in a different position on the ground than shown by the Ordnance Survey, then the line or feature shall be deemed to follow the position as existing on the ground.

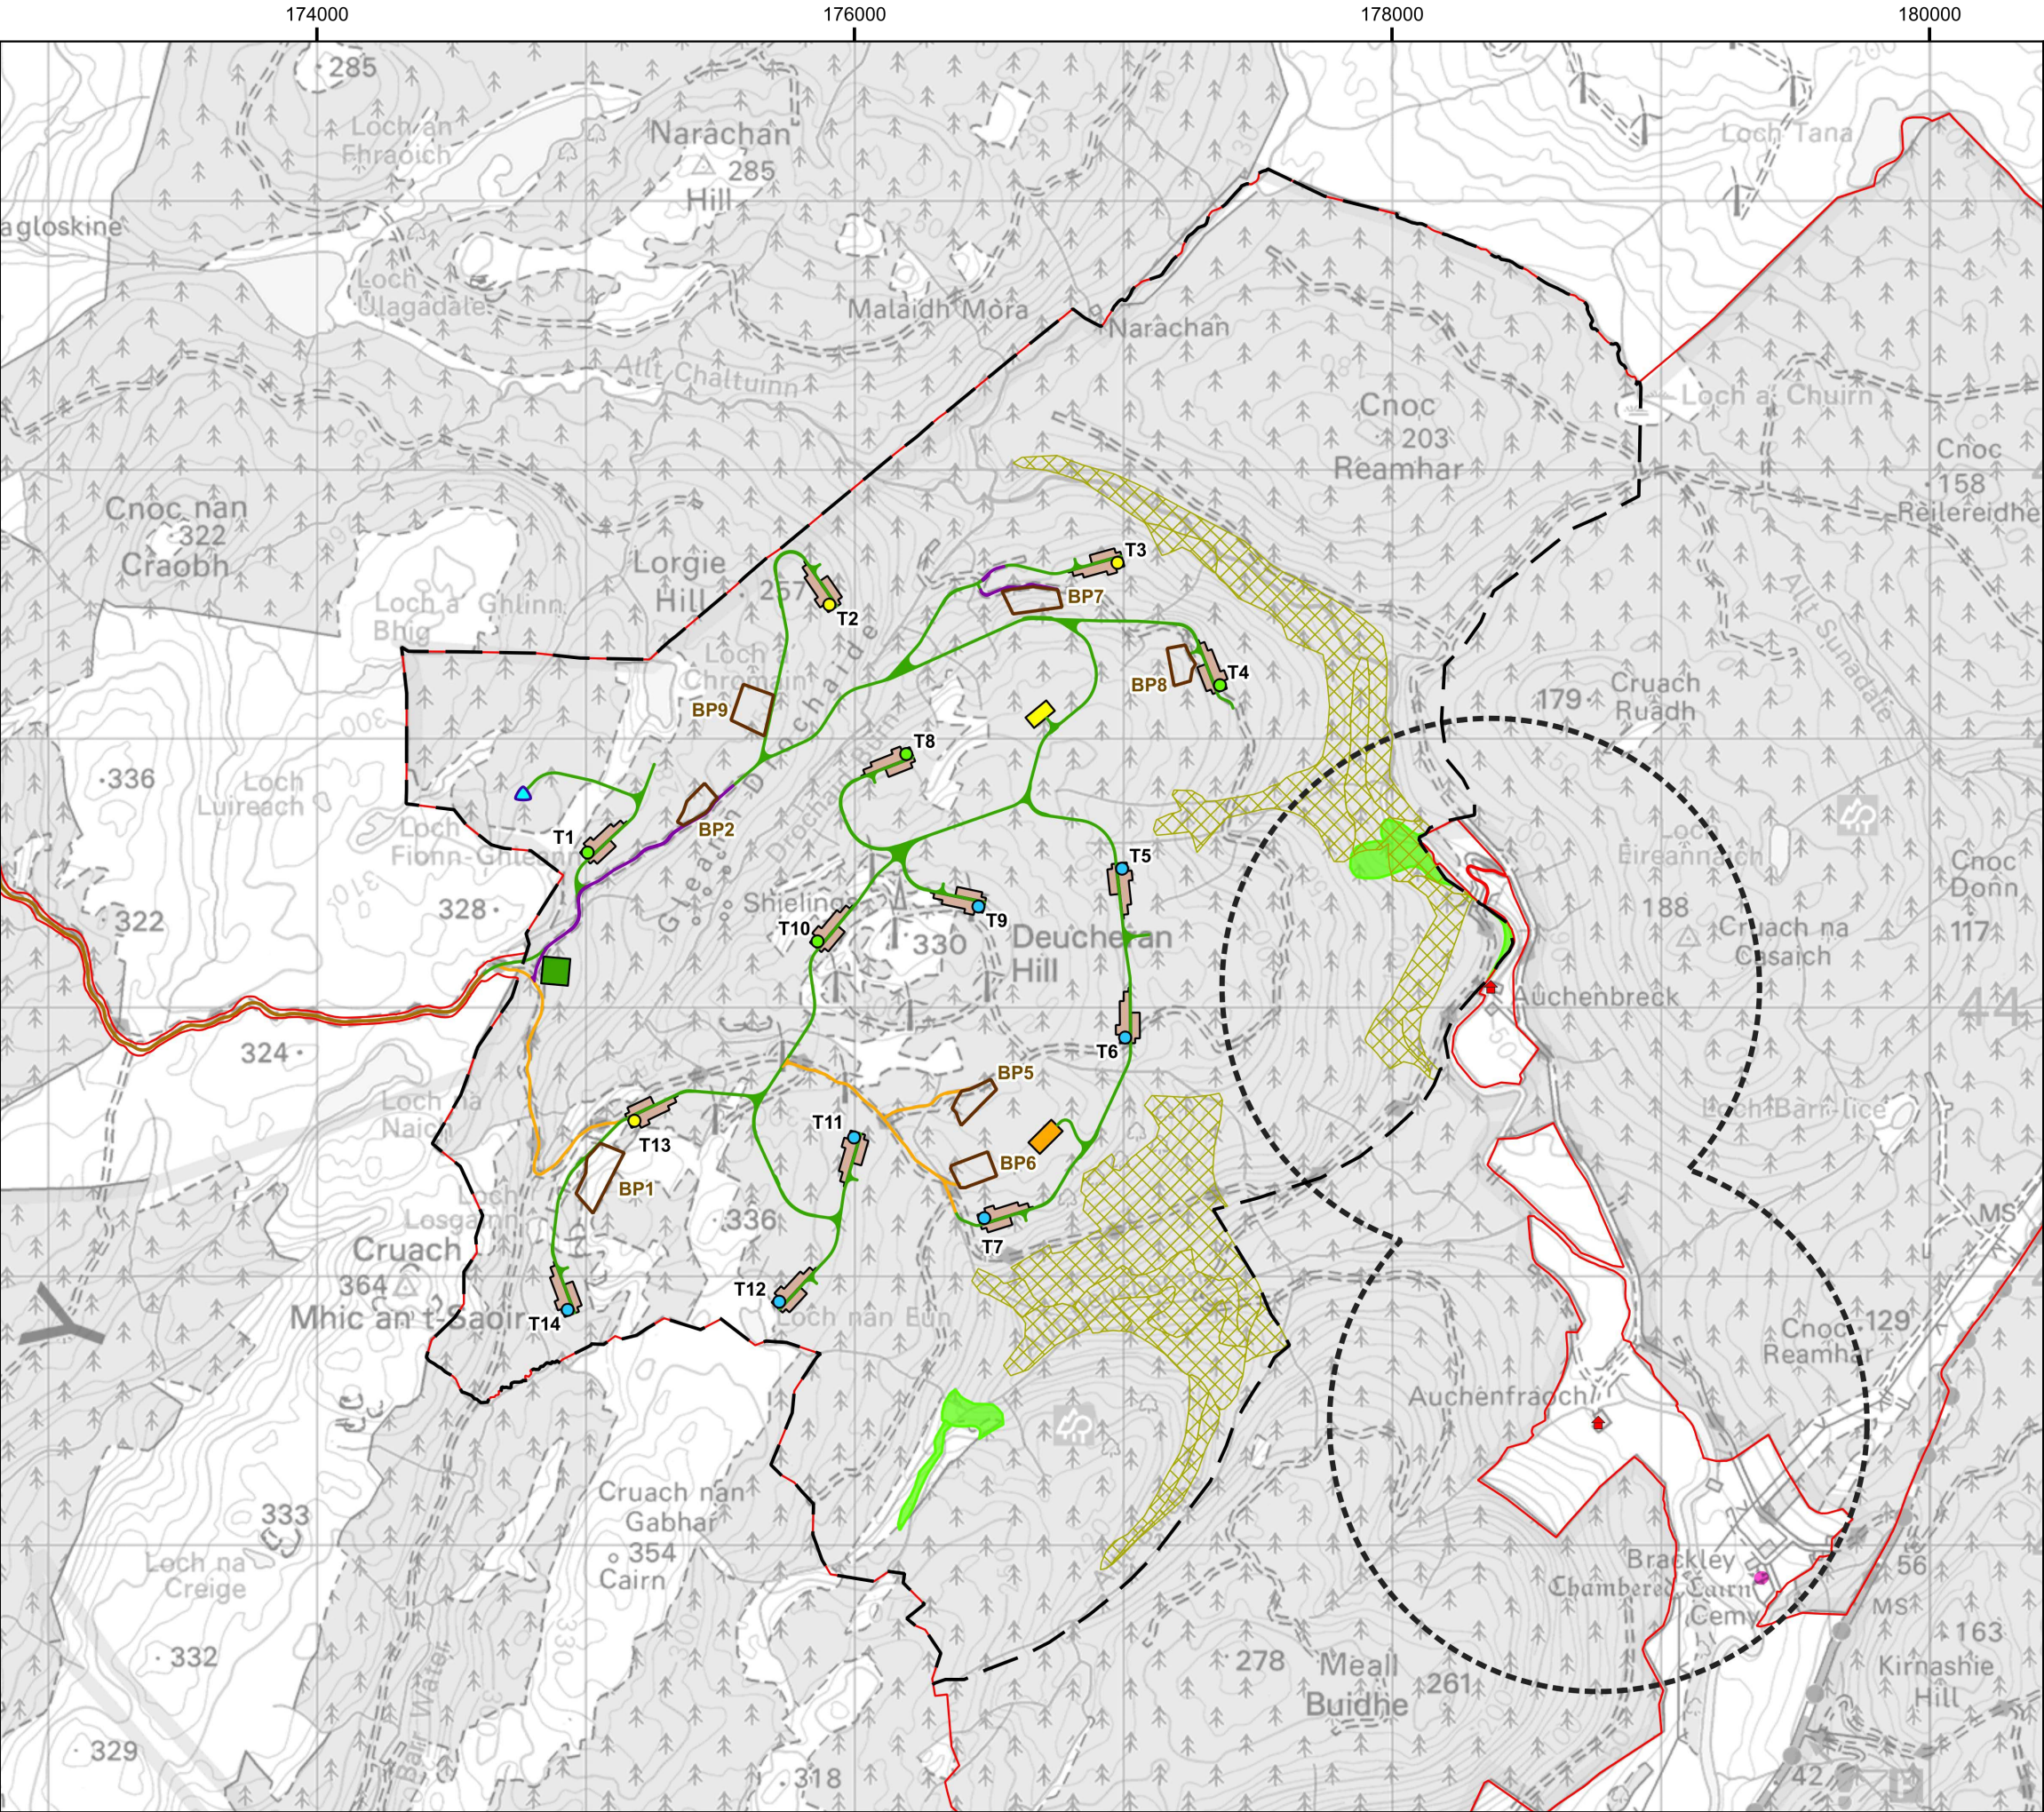

Project:  
**Deucheran Hill 2 Wind Farm, Argyll & Bute**

Title:  
**Figure 3.1d: Site Constraints - Landscape, Visual and Cultural Heritage**

**Key**

- Application Site Boundary
- Proposed Wind Farm Development Area
- Proposed turbine**
  - 180 m to tip
  - 200 m to tip
  - 220 m to tip
- Proposed anemometry mast
- Proposed hardstanding
- Proposed new track
- Proposed upgraded track
- Proposed HGV track
- Existing access track
- Proposed construction compound
- Proposed batching plant
- Proposed substation
- Proposed borrow pit search area
- Scheduled Monuments
- Semi-natural ancient woodland
- Plantation on ancient woodland site
- Residential receptor with 1 km buffer

Contains public sector information licensed under the Open Government Licence v3.0. © Nature Scot; © Historic Environment Scotland. © Crown Copyright 2026. All rights reserved. Ordnance Survey Licence AC0000808122.

**Scale @ A3: 1:25,000**  
Coordinate System: British National Grid

0 0.25 0.5 0.75 1 km

N


|                |                 |                |
|----------------|-----------------|----------------|
| Date: 22-05-26 | Prepared by: DH | Checked by: EG |
|----------------|-----------------|----------------|

|                       |                      |
|-----------------------|----------------------|
| Ref: GB200124_M_038_D | Layout: 101025_14t_A |
|-----------------------|----------------------|

Drawing by:  
The Natural Power Consultants Limited  
The Green House  
Forrest Estate, Dalry  
Castle Douglas, DG7 3XS, UK  
Tel: +44 (0)1644 430008  
Fax: +44 (0)845 299 1236  
Email: sayhello@naturalpower.com  
www.naturalpower.com



Notes: a) Information on this plan is directly reproduced from digital and other material from different sources. Minor discrepancies may therefore occur. Where further clarification is considered necessary, This is noted through the use of text boxes on the plan itself. b) For the avoidance of doubt and unless otherwise stated: 1. This plan should be used for identification purposes only, unless otherwise stated in accompanying documentation. 2. The Natural Power Consultants Limited accepts no responsibility for the accuracy of data supplied by third parties. 3. The Natural Power Consultants Limited accepts no liability for any use which is made of this plan by a party other than its client. No third party who gains access to this plan shall have any claim against The Natural Power Consultants Limited in respect of its contents. 4. Where a line or feature recorded in the key of this plan is also shown as a line or feature by the Ordnance Survey, and that line or feature is located in a different position on the ground than shown by the Ordnance Survey, then the line or feature shall be deemed to follow the position as existing on the ground.

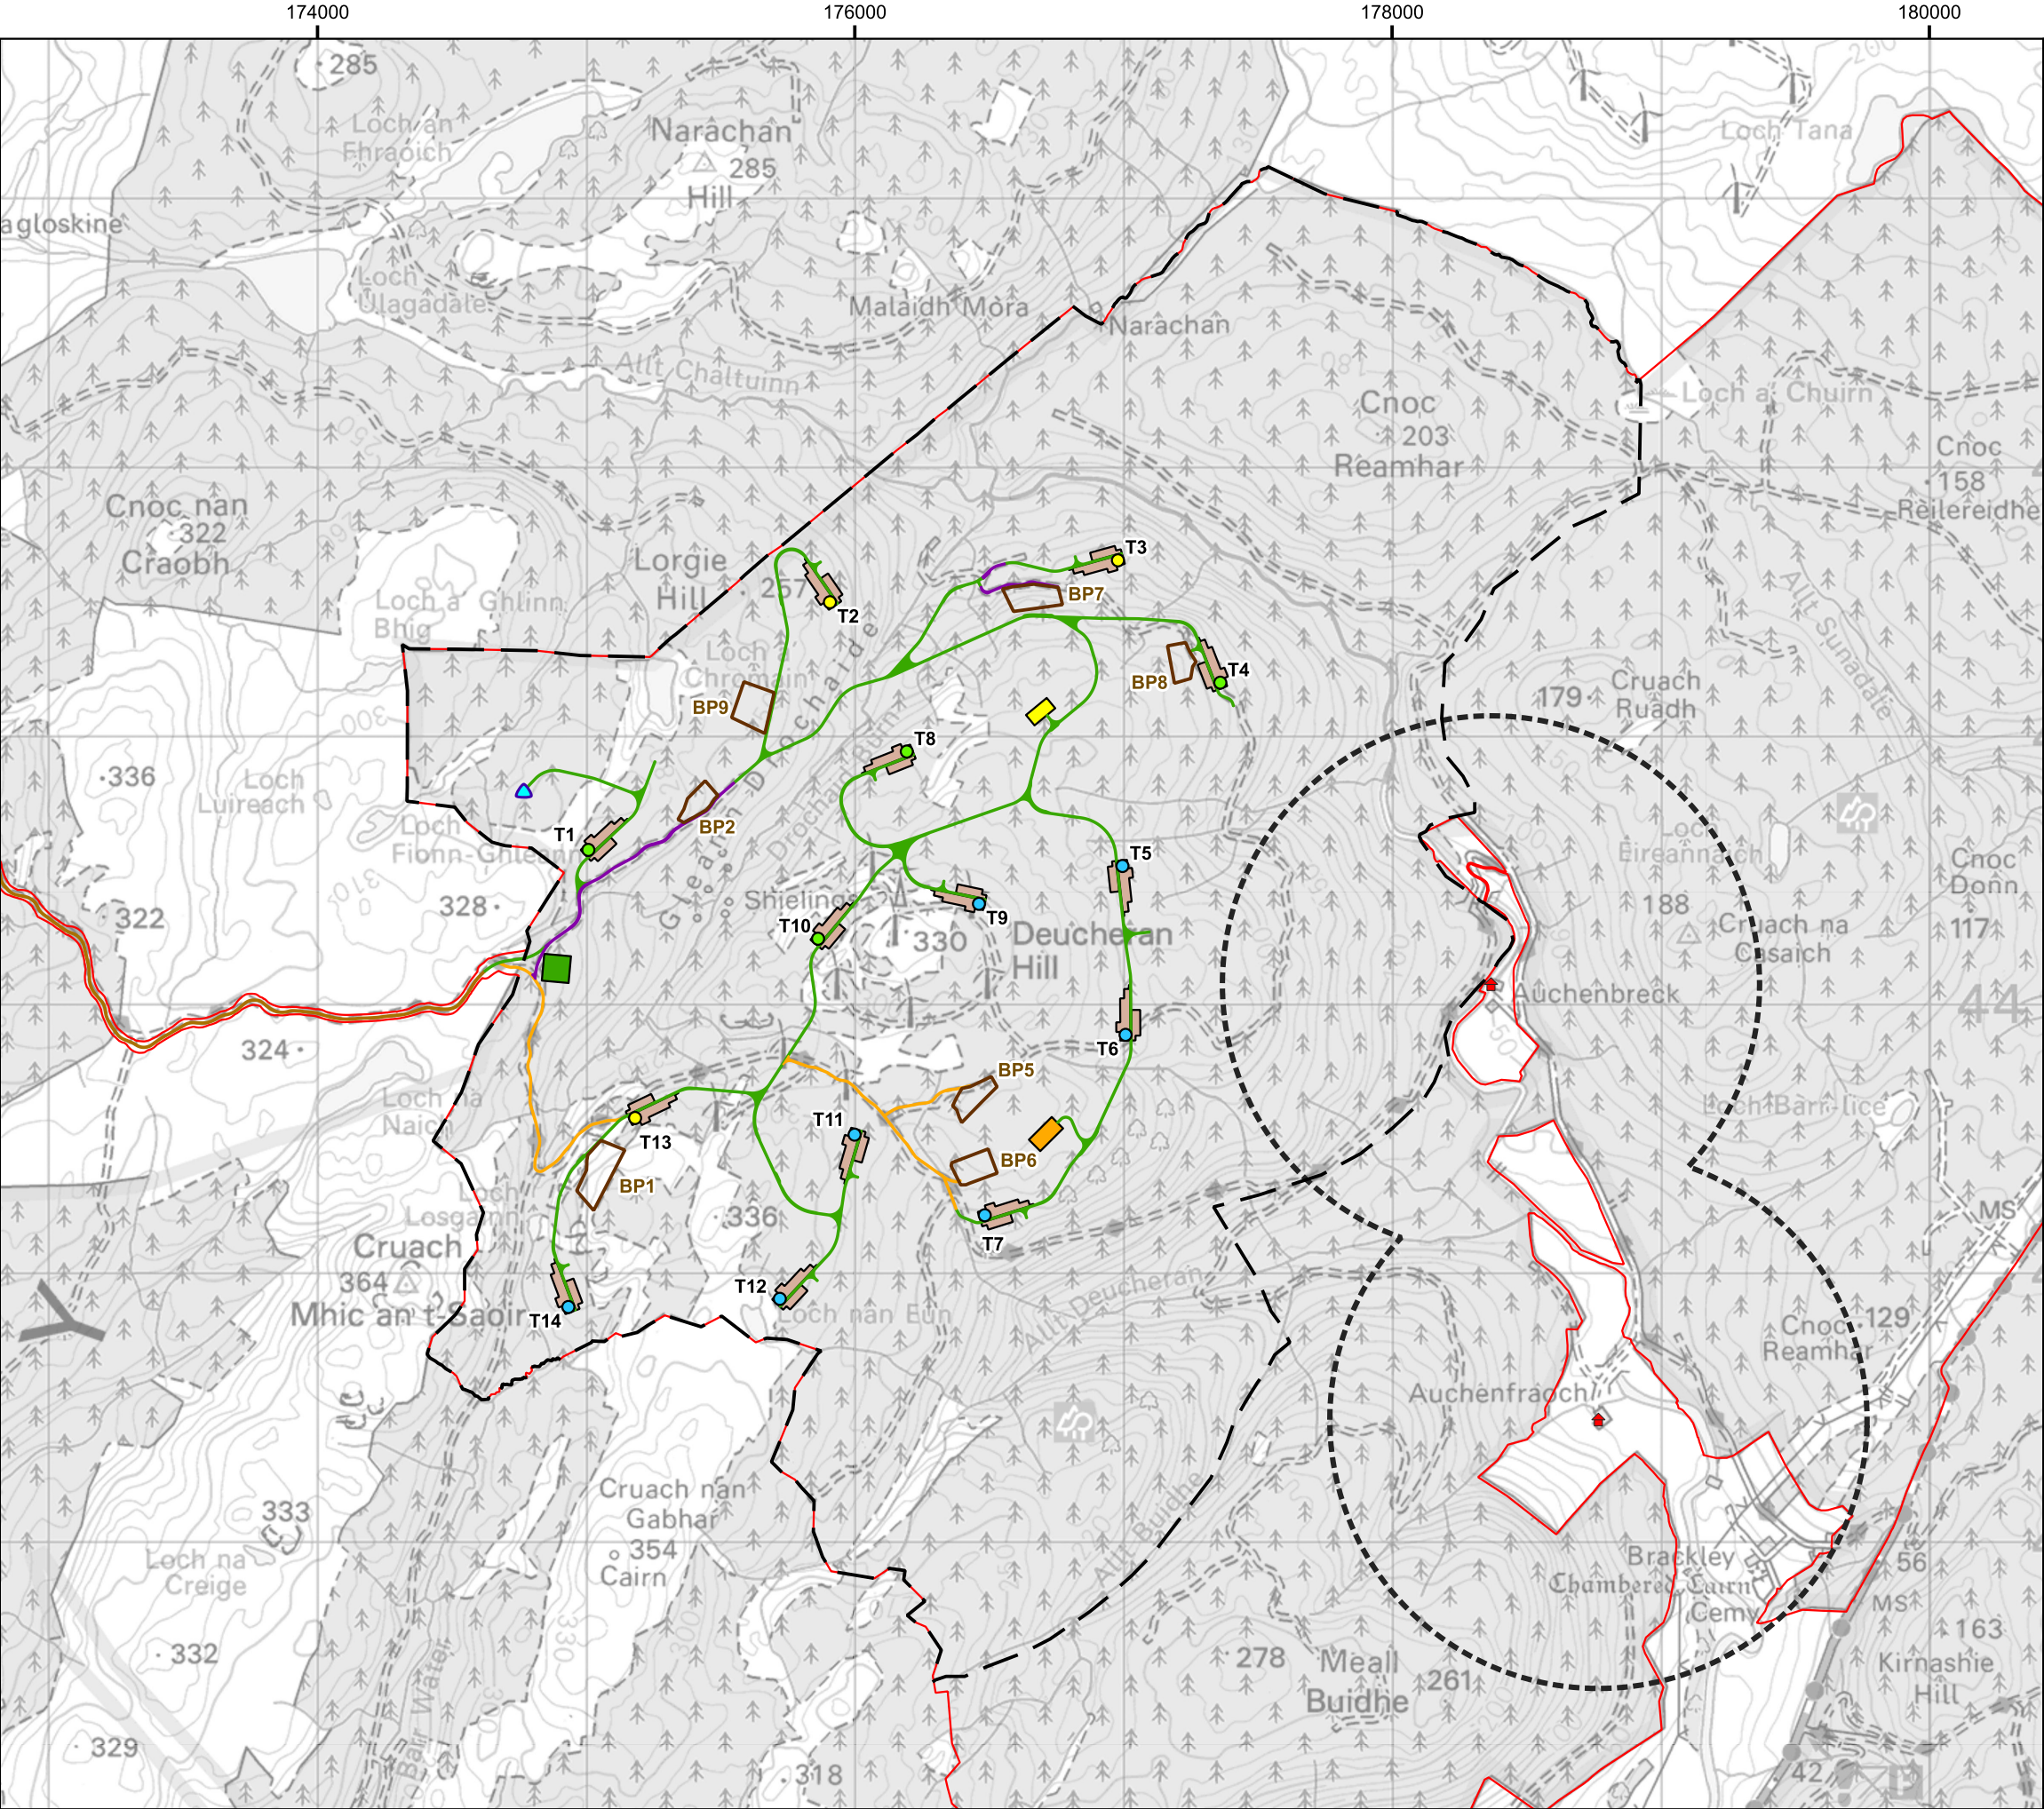

Project:  
**Deucheran Hill 2 Wind Farm, Argyll & Bute**

Title:  
**Figure 3.1e: Site Constraints - Noise**

**Key**

- Application Site Boundary
- Proposed Wind Farm Development Area
- Proposed turbine**
  - 180 m to tip
  - 200 m to tip
  - 220 m to tip
- Proposed anemometry mast
- Proposed hardstanding
- Proposed new track
- Proposed upgraded track
- Proposed HGV track
- Existing access track
- Proposed construction compound
- Proposed batching plant
- Proposed substation
- Proposed borrow pit search area
- Residential receptor with 1 km buffer

© Improvement and Development Agency for Local Government copyright and database rights 2026. This product contains data created and maintained by Scottish Local Government. Contains public sector information licensed under the Open Government Licence v3.0. © Crown Copyright 2026. All rights reserved. Ordnance Survey Licence AC0000808122.

**Scale @ A3: 1:25,000**  
Coordinate System: British National Grid

0 0.25 0.5 0.75 1 km

N


|                |                 |                |
|----------------|-----------------|----------------|
| Date: 22-05-26 | Prepared by: DH | Checked by: EG |
|----------------|-----------------|----------------|

|                       |                      |
|-----------------------|----------------------|
| Ref: GB200124_M_038_D | Layout: 101025_14t_A |
|-----------------------|----------------------|

Drawing by:  
The Natural Power Consultants Limited  
The Green House  
Forrest Estate, Dalry  
Castle Douglas, DG7 3XS, UK  
Tel: +44 (0)1644 430008  
Fax: +44 (0)845 299 1236  
Email: sayhello@naturalpower.com  
www.naturalpower.com



Notes: a) Information on this plan is directly reproduced from digital and other material from different sources. Minor discrepancies may therefore occur. Where further clarification is considered necessary, this is noted through the use of text boxes on the plan itself. b) For the avoidance of doubt and unless otherwise stated: 1. This plan should be used for identification purposes only, unless otherwise stated in accompanying documentation. 2. The Natural Power Consultants Limited accepts no responsibility for the accuracy of data supplied by third parties. 3. The Natural Power Consultants Limited accepts no liability for any use which is made of this plan by a party other than its client. No third party who gains access to this plan shall have any claim against The Natural Power Consultants Limited in respect of its contents. 4. Where a line or feature recorded in the key of this plan is also shown as a line or feature by the Ordnance Survey, and that line or feature is located in a different position on the ground than shown by the Ordnance Survey, then the line or feature shall be deemed to follow the position as existing on the ground.

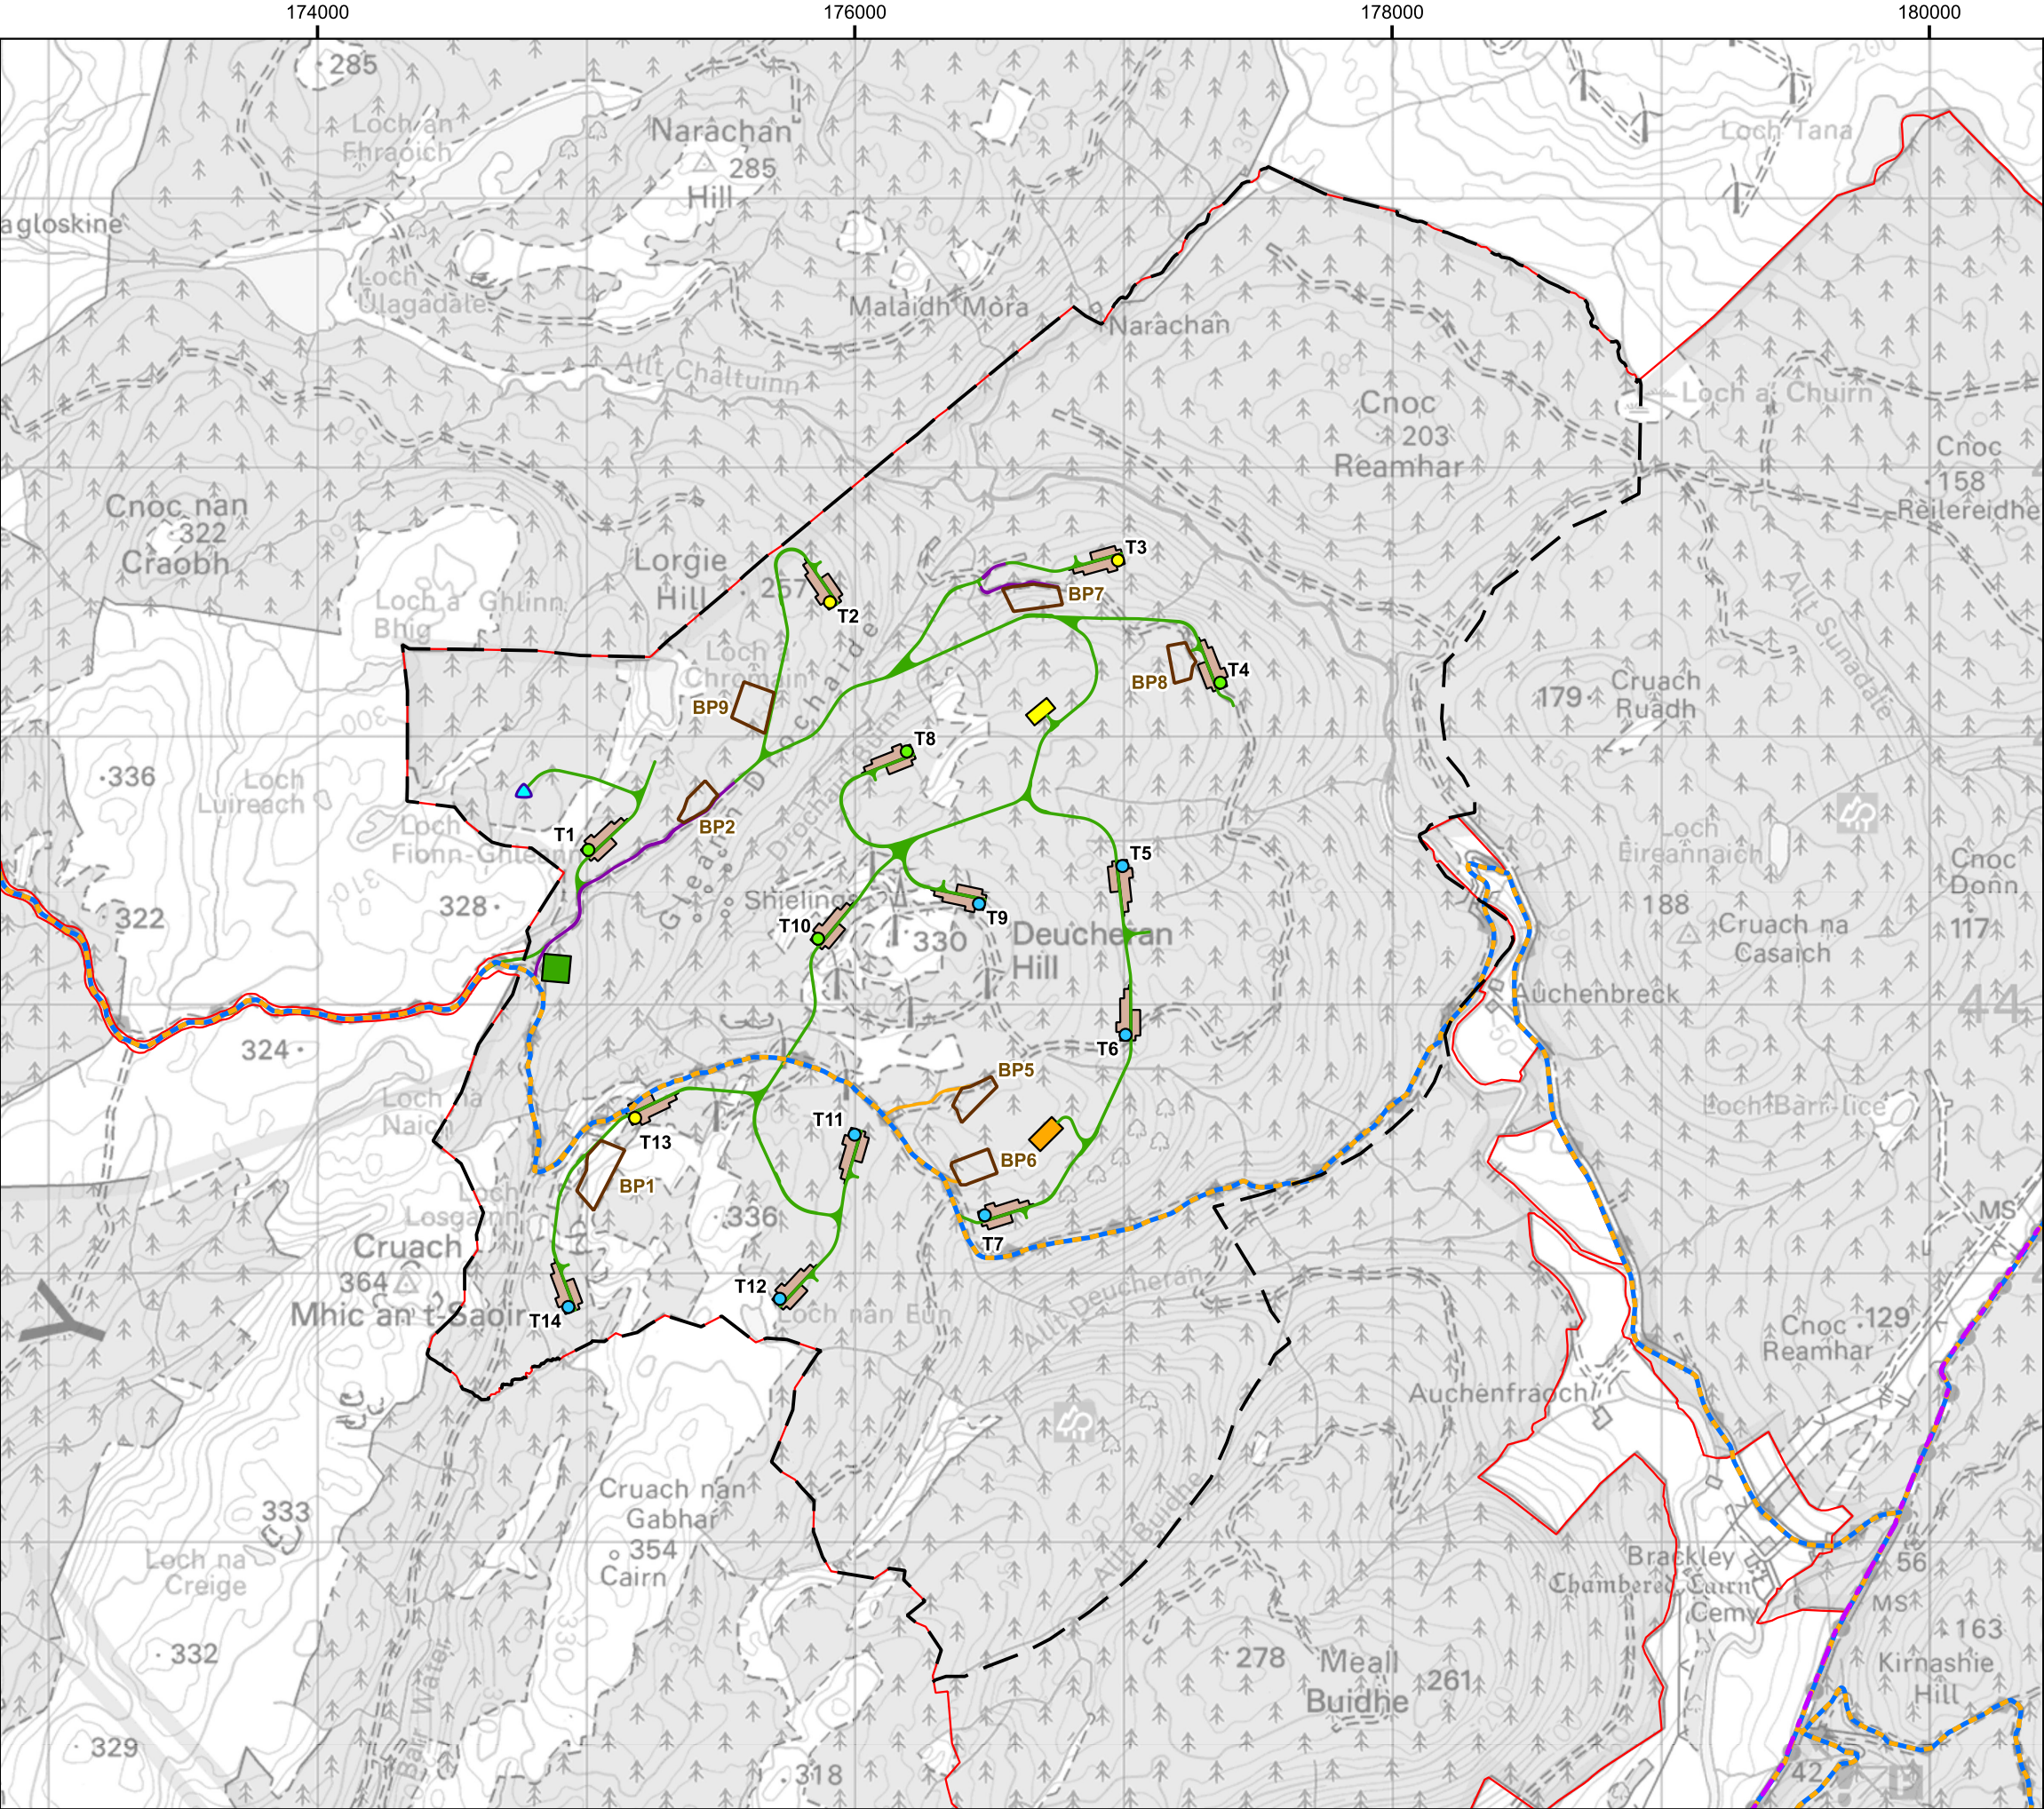

Project:  
**Deucheran Hill 2 Wind Farm, Argyll & Bute**

Title:  
**Figure 3.1f: Site Constraints - Public Access and Transport**

**Key**

- Application Site Boundary
- Proposed Wind Farm Development Area
- Proposed turbine**
  - 180 m to tip
  - 200 m to tip
  - 220 m to tip
- Proposed anemometry mast
- Proposed hardstanding
- Proposed new track
- Proposed upgraded track
- Proposed HGV track
- Existing access track
- Proposed construction compound
- Proposed batching plant
- Proposed substation
- Proposed borrow pit search area
- Kintyre Way core path
- National Cycle Network

Contains public sector information licensed under the Open Government Licence v3.0. © Nature Scot. © Sustrans. © Crown Copyright 2026. All rights reserved. Ordnance Survey Licence AC0000808122.

**Scale @ A3: 1:25,000**  
Coordinate System: British National Grid

0 0.25 0.5 0.75 1 km

N


|                |                 |                |
|----------------|-----------------|----------------|
| Date: 22-05-26 | Prepared by: DH | Checked by: EG |
|----------------|-----------------|----------------|

|                       |                      |
|-----------------------|----------------------|
| Ref: GB200124_M_038_D | Layout: 101025_14t_A |
|-----------------------|----------------------|

**Drawing by:**  
The Natural Power Consultants Limited  
The Green House  
Forrest Estate, Dalry  
Castle Douglas, DG7 3XS, UK  
Tel: +44 (0)1644 430008  
Fax: +44 (0)845 299 1236  
Email: sayhello@naturalpower.com  
www.naturalpower.com



Notes: a) Information on this plan is directly reproduced from digital and other material from different sources. Minor discrepancies may therefore occur. Where further clarification is considered necessary, this is noted through the use of text boxes on the plan itself. b) For the avoidance of doubt and unless otherwise stated: 1. This plan should be used for identification purposes only, unless otherwise stated in accompanying documentation. 2. The Natural Power Consultants Limited accepts no responsibility for the accuracy of data supplied by third parties. 3. The Natural Power Consultants Limited accepts no liability for any use which is made of this plan by a party other than its client. No third party who gains access to this plan shall have any claim against The Natural Power Consultants Limited in respect of its contents. 4. Where a line or feature recorded in the key of this plan is also shown as a line or feature by the Ordnance Survey, and that line or feature is located in a different position on the ground than shown by the Ordnance Survey, then the line or feature shall be deemed to follow the position as existing on the ground.

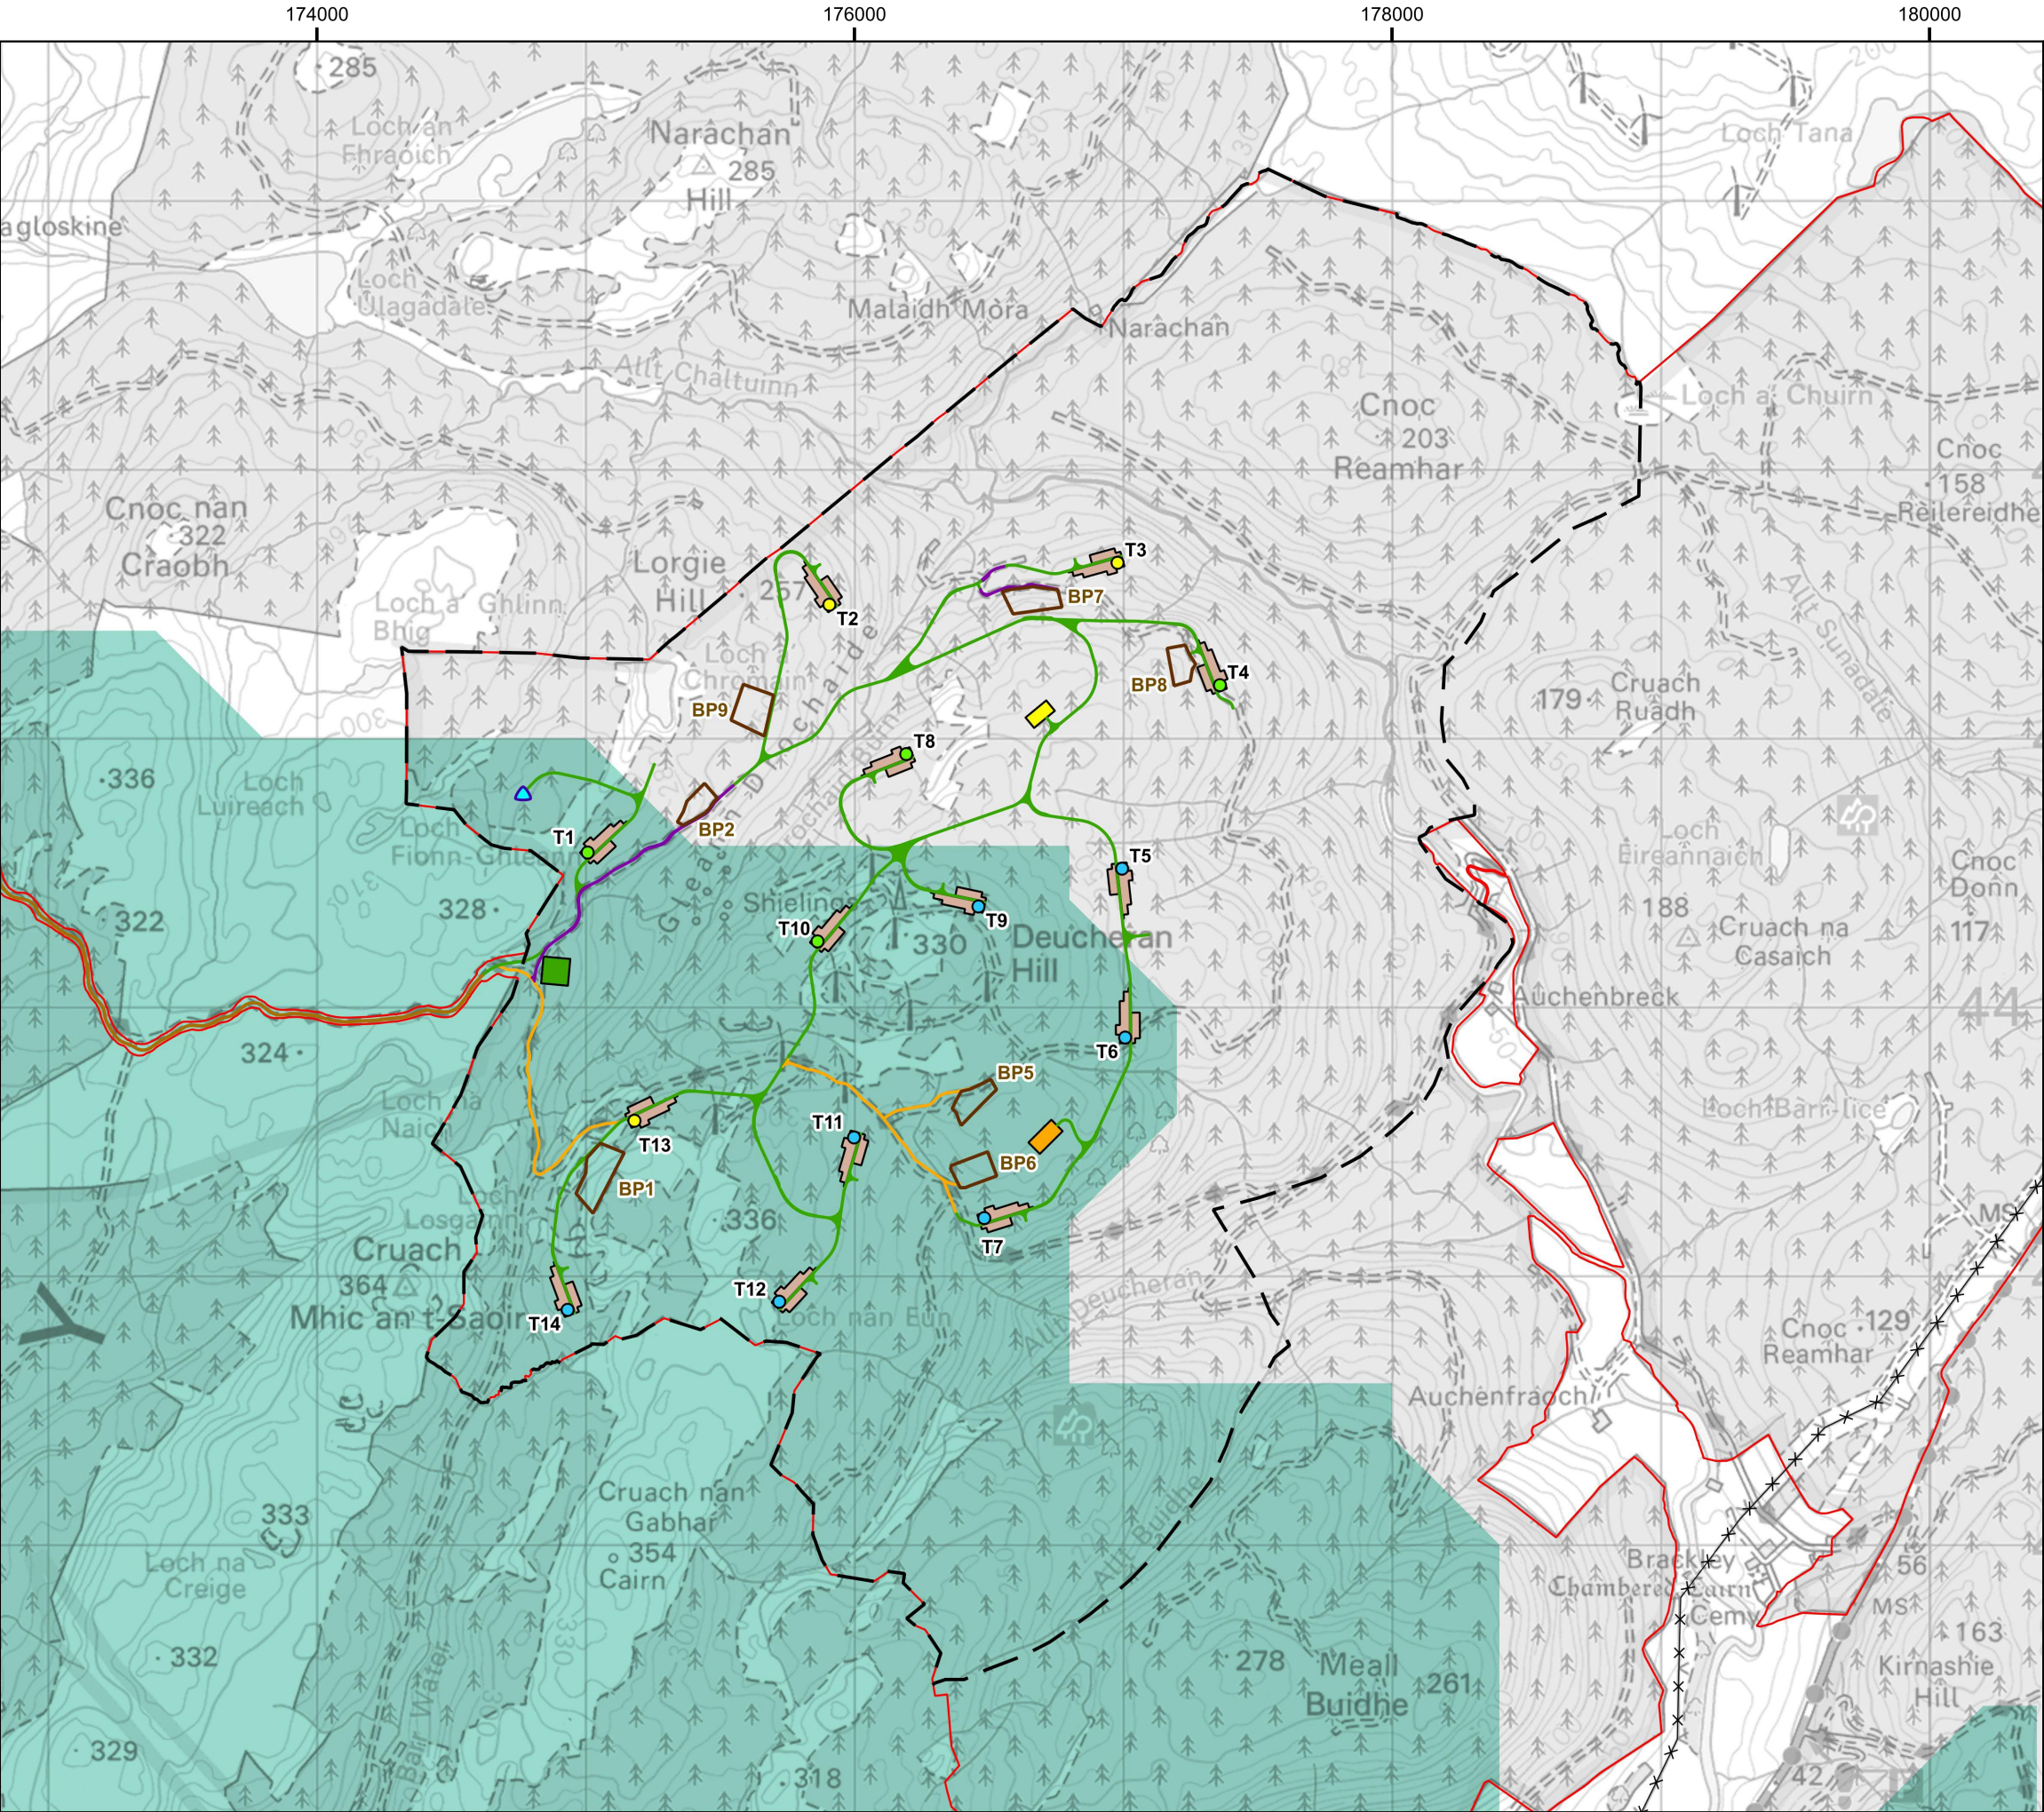

Project:  
**Deucheran Hill 2 Wind Farm, Argyll & Bute**

Title:  
**Figure 3.1g: Site Constraints - Aviation and Utilities**

**Key**

- Application Site Boundary
- Proposed Wind Farm Development Area
- Proposed turbine**
  - 180 m to tip
  - 200 m to tip
  - 220 m to tip
- Proposed anemometry mast
- Proposed hardstanding
- Proposed new track
- Proposed upgraded track
- Proposed HGV track
- Existing access track
- Proposed construction compound
- Proposed batching plant
- Proposed substation
- Proposed borrow pit search area
- Overhead electrical line
- 200 m structures theoretically visible to Primary Surveillance Radar

Contains public sector information licensed under the Open Government Licence v3.0. © National Grid UK; © MOD. © Crown Copyright 2026. All rights reserved. Ordnance Survey Licence AC0000808122.

**Scale @ A3: 1:25,000**  
Coordinate System: British National Grid

0 0.25 0.5 0.75 1 km

N

|                |                 |                |
|----------------|-----------------|----------------|
| Date: 22-05-26 | Prepared by: DH | Checked by: EG |
|----------------|-----------------|----------------|

|                       |                      |
|-----------------------|----------------------|
| Ref: GB200124_M_038_D | Layout: 101025_14t_A |
|-----------------------|----------------------|

**Drawing by:**  
The Natural Power Consultants Limited  
The Green House  
Forrest Estate, Dalry  
Castle Douglas, DG7 3XS, UK  
Tel: +44 (0)1644 430008  
Fax: +44 (0)845 299 1236  
Email: sayhello@naturalpower.com  
www.naturalpower.com



Notes: a) Information on this plan is directly reproduced from digital and other material from different sources. Minor discrepancies may therefore occur. Where further clarification is considered necessary, This is noted through the use of text boxes on the plan itself. b) For the avoidance of doubt and unless otherwise stated: 1. This plan should be used for identification purposes only, unless otherwise stated in accompanying documentation. 2. The Natural Power Consultants Limited accepts no responsibility for the accuracy of data supplied by third parties. 3. The Natural Power Consultants Limited accepts no liability for any use which is made of this plan by a party other than its client. No third party who gains access to this plan shall have any claim against The Natural Power Consultants Limited in respect of its contents. 4. Where a line or feature recorded in the key of this plan is also shown as a line or feature by the Ordnance Survey, and that line or feature is located in a different position on the ground than shown by the Ordnance Survey, then the line or feature shall be deemed to follow the position as existing on the ground.