


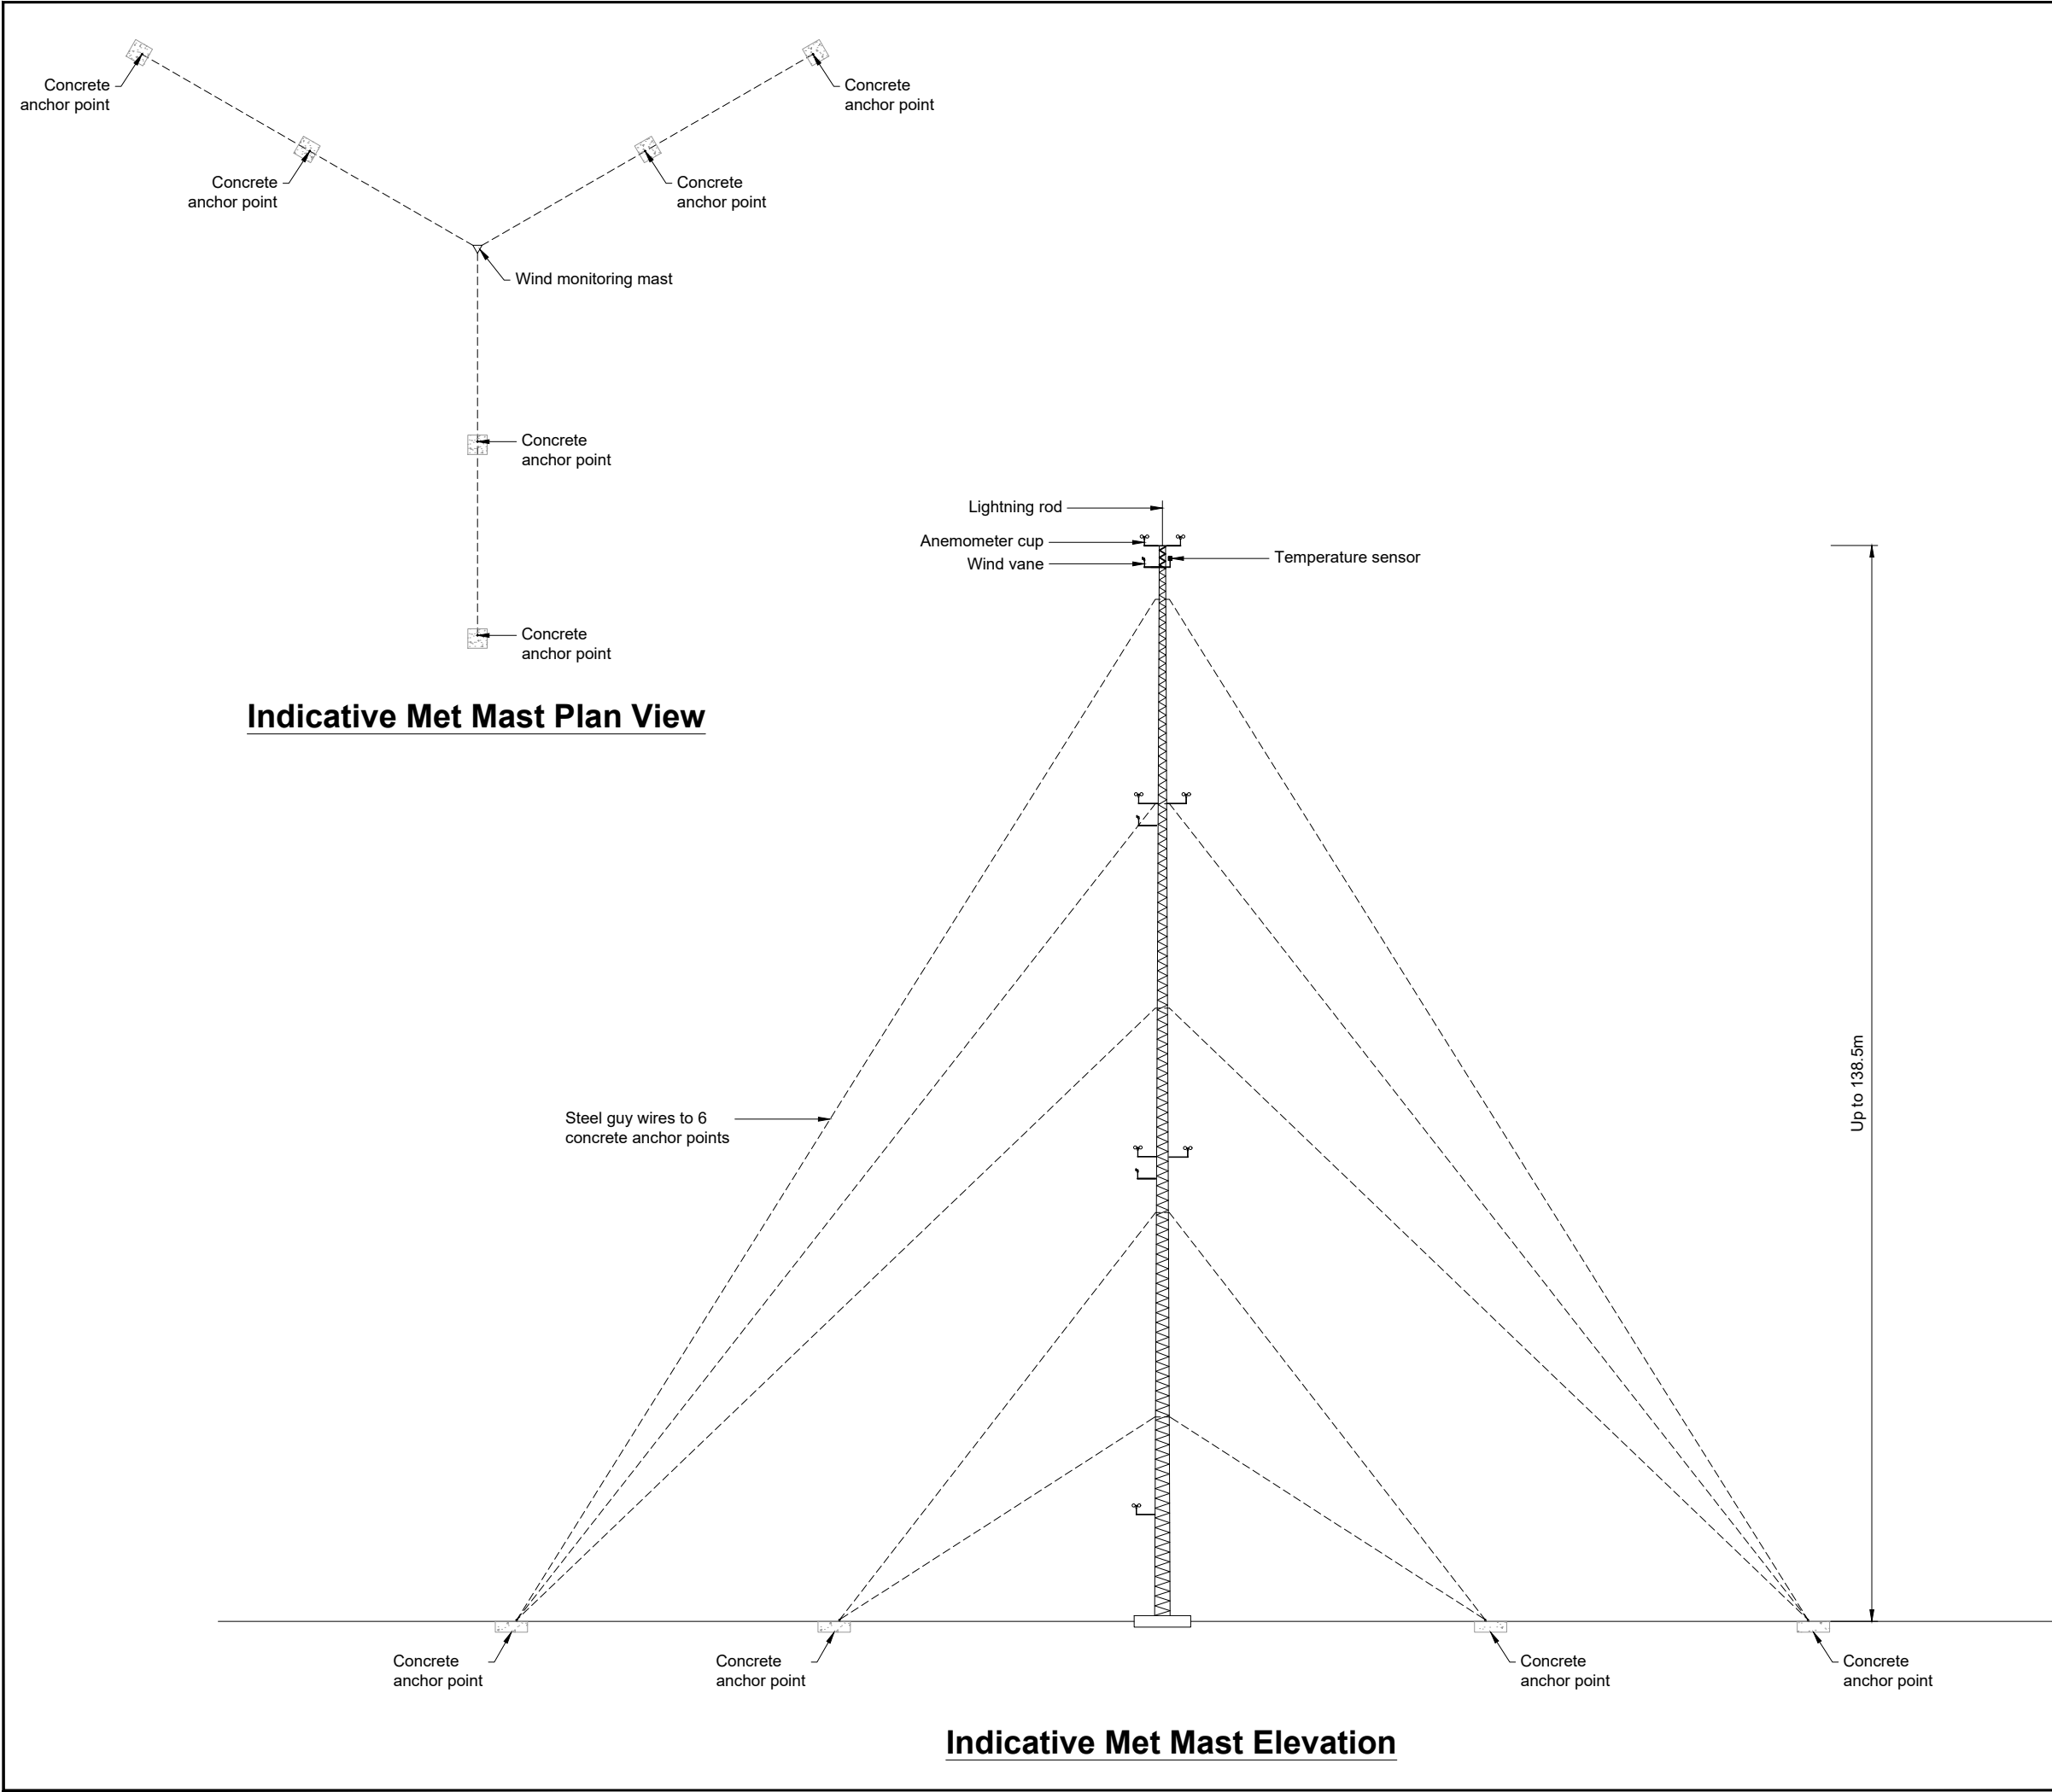

LEGAL: NATURAL POWER CONSULTANTS LTD TAKES NO RESPONSIBILITY FOR THE ACCURACY OF DATA PROVIDED BY THIRD PARTIES.

NOTES:

- This is an indicative arrangement only and is not for construction.
- Dimensions provided are indicative only.

B	DETAIL UPDATED	MH	WC	MB	22/05/26
A	INITIAL ISSUE	AL	WC	MB	05/01/26
REV	DESCRIPTION	BY	CH	APP	DATE

CLIENT:

RWE Renewables UK Ltd

NATURAL POWER CONSULTANTS LTD.
FOURTH FLOOR,
130 ST VINCENT STREET,
GLASGOW,
G2 5HF
SCOTLAND,UK
TEL: +44 (0) 1786 542 300
WWW.NATURALPOWER.COM



IFS DOC NO.: 1408347	IFS ACTIVITY: 25.2510
SCALE: NTS @ A3	SHEET NO.: 1 OF 1

STATUS:

FOR INFORMATION

PROJECT:

DEUCHERAN HILL 2

DRAWING TITLE:

FIGURE 4.11
TYPICAL MET MAST

DRAWING NO.: 17901_DET_3011	REVISION B
-----------------------------	----------------------