


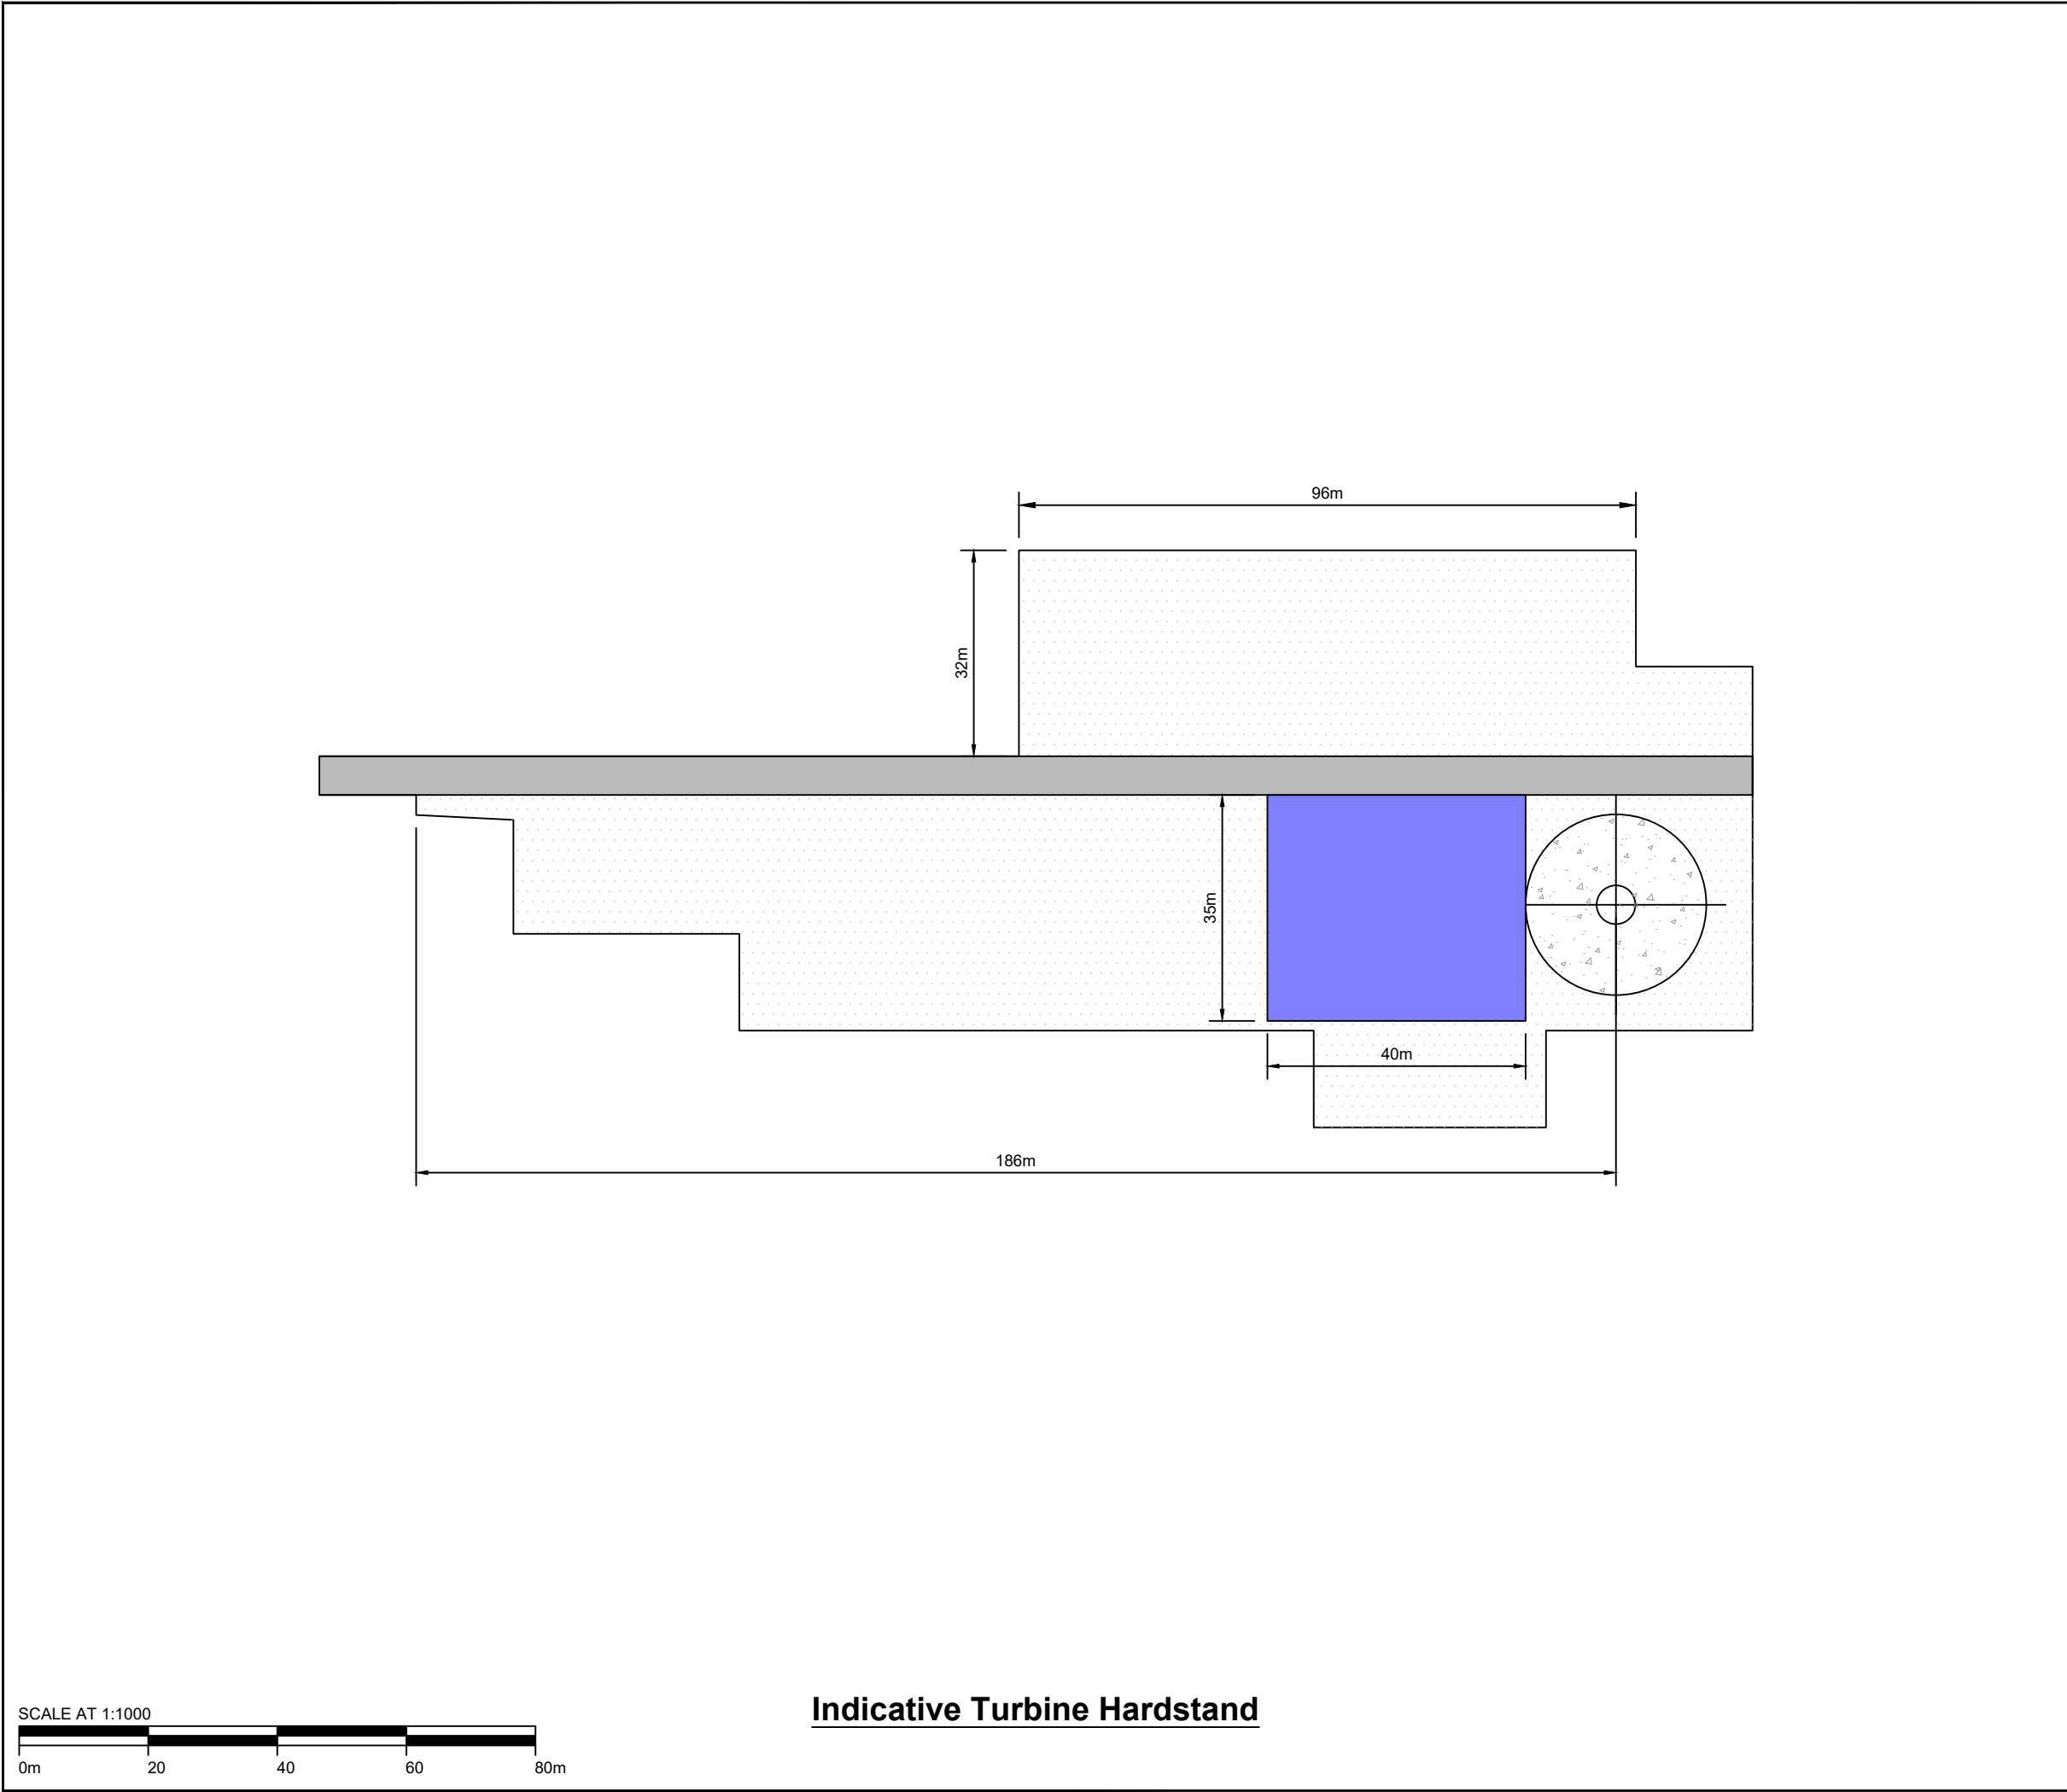

Indicative Turbine Hardstand

LEGAL: NATURAL POWER CONSULTANTS LTD TAKES NO RESPONSIBILITY FOR THE ACCURACY OF DATA PROVIDED BY THIRD PARTIES.

NOTES:

1. This is an indicative arrangement only and is not for construction.
2. Hardstand based on hybrid solution. Dimensions and working areas may differ based on tip height.
- 3.

KEY:

-  Wind turbine
-  Track
-  Crane pad - permanent
-  Working area - temporary
-  Foundation

B	NOTES UPDATED	MH	WC	MB	22/05/26
A	INITIAL ISSUE	AL	WC	MB	05/01/26
REV	DESCRIPTION	BY	CH	APP	DATE

CLIENT:

RWE Renewables UK Ltd

NATURAL POWER CONSULTANTS LTD.
FOURTH FLOOR,
130 ST VINCENT STREET,
GLASGOW,
G2 5HF
SCOTLAND,UK
TEL: +44 (0) 1786 542 300
WWW.NATURALPOWER.COM



IFS DOC NO.: 1408340	IFS ACTIVITY: 25.2510
SCALE: 1:1000 @ A3	SHEET NO.: 1 OF 1

STATUS:

FOR INFORMATION

PROJECT:

DEUCHERAN HILL 2

DRAWING TITLE:

FIGURE 4.4
INDICATIVE TURBINE HARDSTAND

DRAWING NO.: 17901_DET_3004	REVISION B
-----------------------------	----------------------