



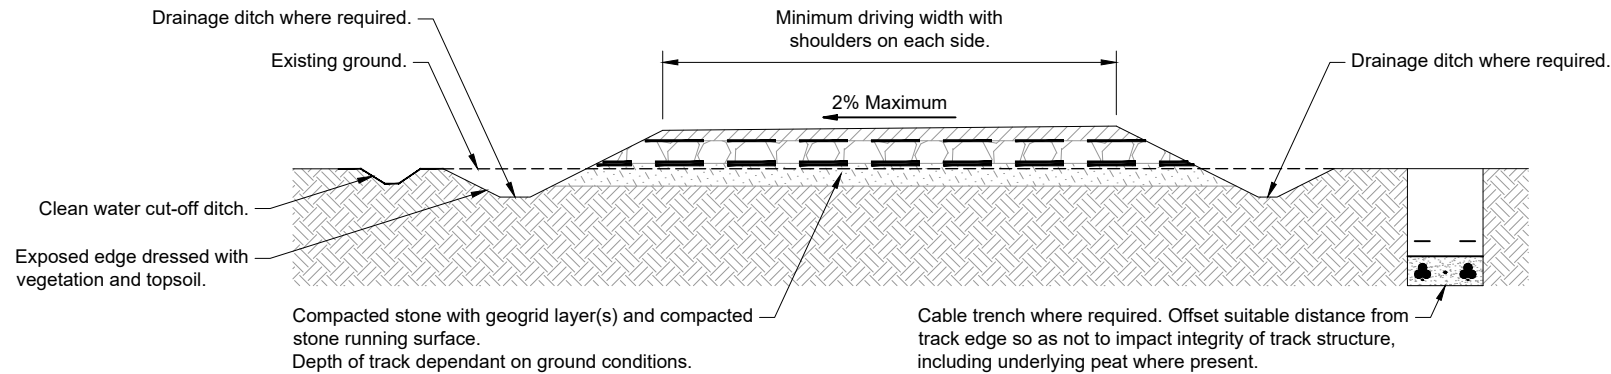

Indicative Proposed Access Track Cross-Section

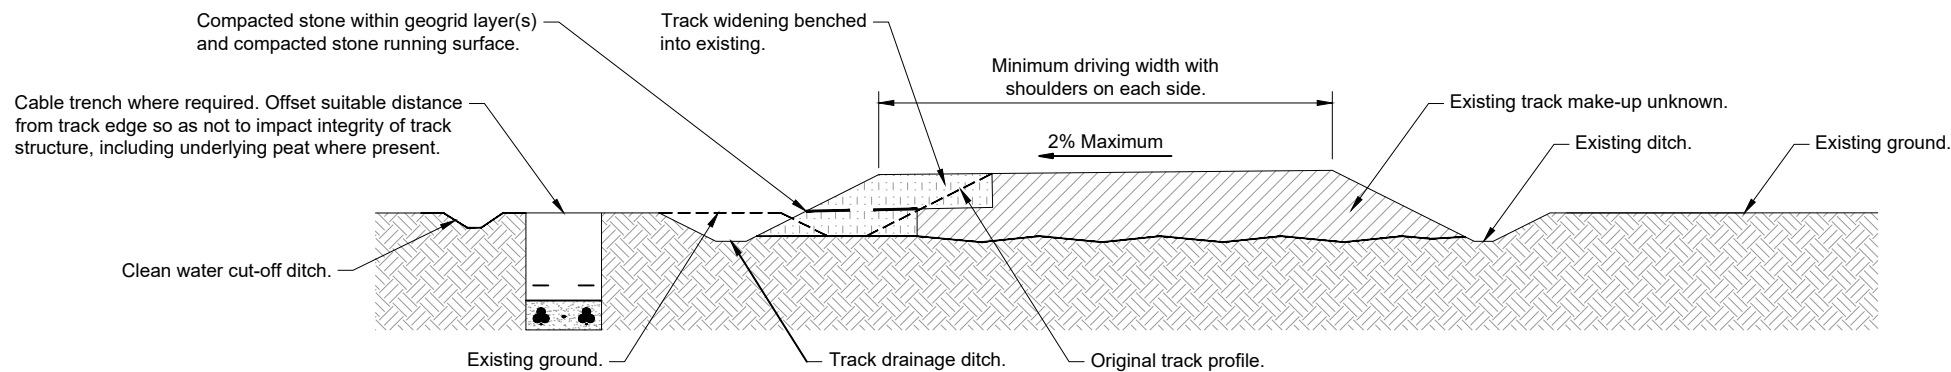

Typical Existing Access Track Widening Cross-Section

LEGAL: NATURAL POWER CONSULTANTS LTD TAKES NO RESPONSIBILITY FOR THE ACCURACY OF DATA PROVIDED BY THIRD PARTIES.

NOTES:

1. This is a typical arrangement only and is not for construction.

B	CABLE TRENCH ADDED	MH	WC	MB	27/05/26
A	INITIAL ISSUE	AL	WC	MB	07/01/26
REV	DESCRIPTION	BY	CH	APP	DATE

CLIENT:

RWE Renewables UK Ltd

NATURAL POWER CONSULTANTS LTD.
FOURTH FLOOR,
130 ST VINCENT STREET,
GLASGOW,
G2 5HF
SCOTLAND,UK
TEL: +44 (0) 1786 542 300
WWW.NATURALPOWER.COM



IFS DOC NO.:	1408342	IFS ACTIVITY:	25.2510
SCALE:	NTS @ A3	SHEET NO.:	1 OF 1

STATUS: **FOR INFORMATION**

PROJECT: DEUCHERAN HILL 2

DRAWING TITLE: FIGURE 4.6
TYPICAL ACCESS TRACK
CROSS SECTIONS

DRAWING NO.:	17901_DET_3006	REVISION	B
--------------	----------------	----------	----------