



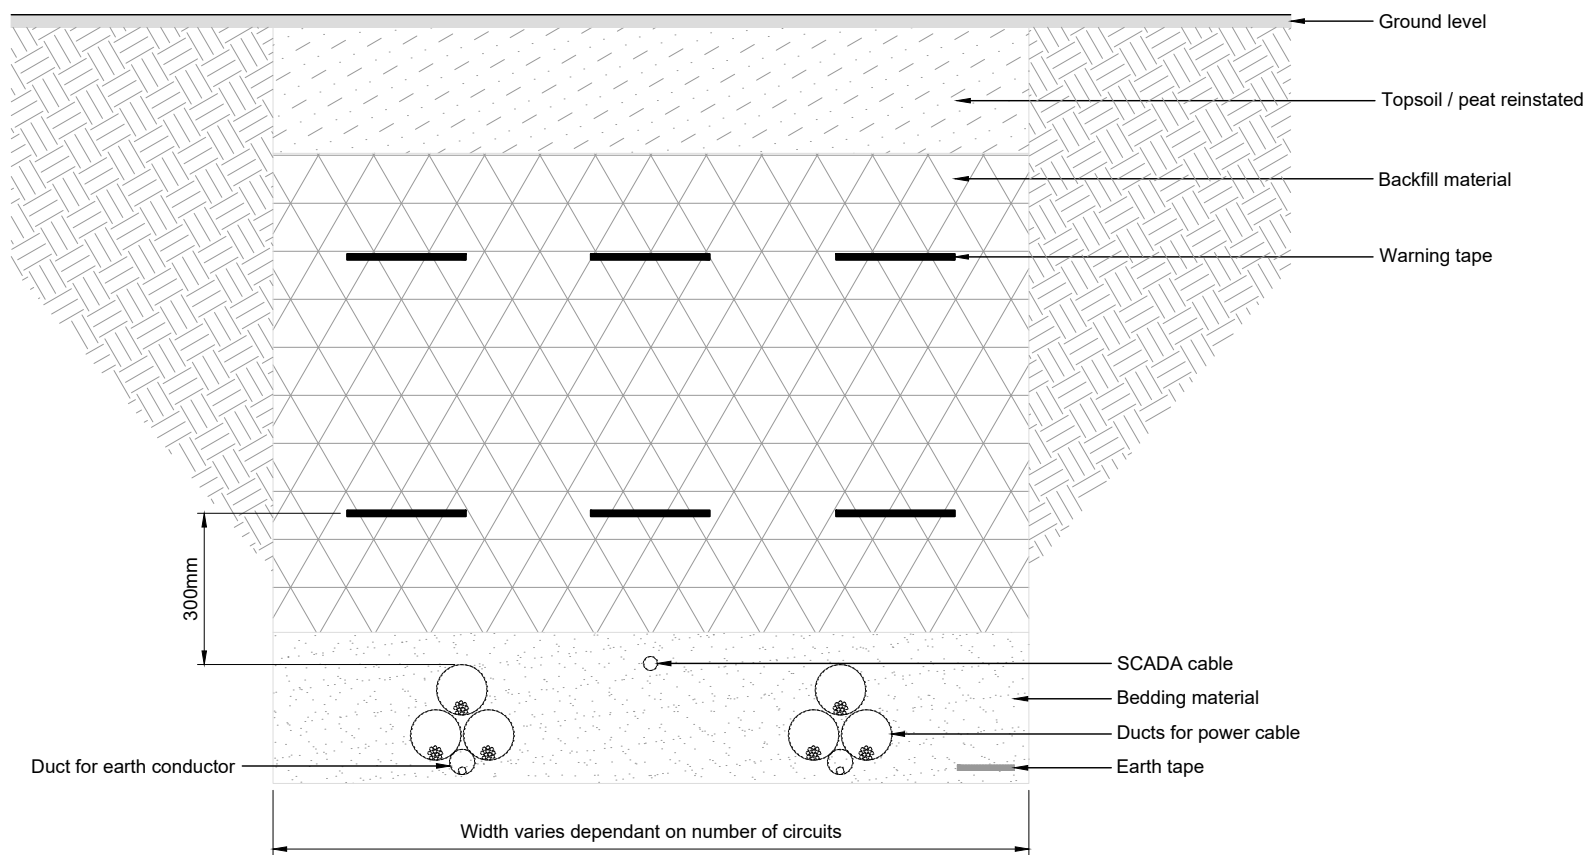

Typical Cable Trench Detail

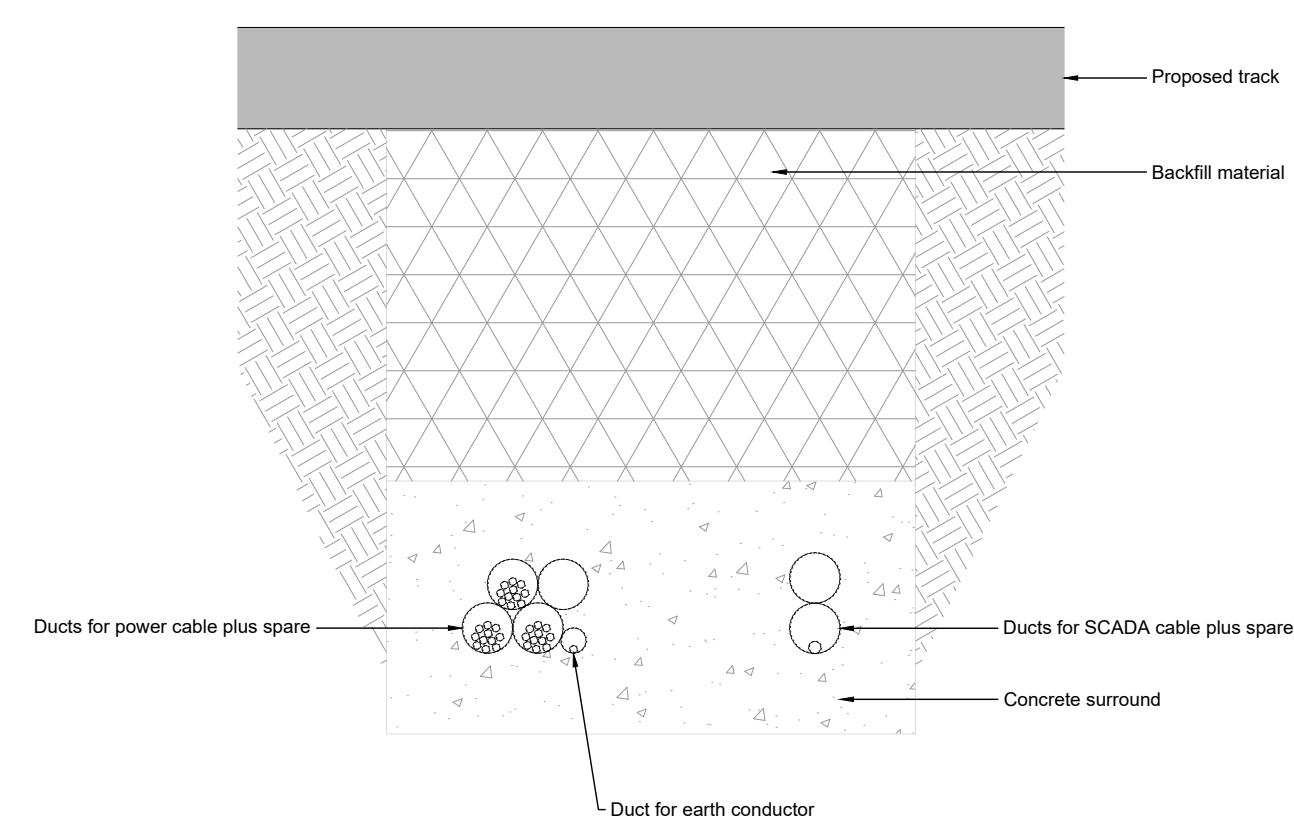

Typical Track Crossing Cable Trench Detail

LEGAL: NATURAL POWER CONSULTANTS LTD TAKES NO RESPONSIBILITY FOR THE ACCURACY OF DATA PROVIDED BY THIRD PARTIES.

NOTES:

- 1. This is a typical arrangement only and not for construction.

B	TRACK CROSSING CABLE TRENCH DETAIL ADDED	MH	WC	MB	22/05/26
A	INITIAL ISSUE	AL	WC	MB	05/01/26
REV	DESCRIPTION	BY	CH	APP	DATE

CLIENT:
RWE Renewables UK Ltd

NATURAL POWER CONSULTANTS LTD.
FOURTH FLOOR,
130 ST VINCENT STREET,
GLASGOW,
G2 5HF
SCOTLAND,UK
TEL: +44 (0) 1786 542 300
WWW.NATURALPOWER.COM



IFS DOC NO.: 1408344	IFS ACTIVITY: 25.2510
SCALE: NTS @ A3	SHEET NO.: 1 OF 1

STATUS: **FOR INFORMATION**

PROJECT: DEUCHERAN HILL 2

DRAWING TITLE: FIGURE 4.8
TYPICAL CABLE TRENCH DETAILS

DRAWING NO.: 17901_DET_3008	REVISION B
-----------------------------	-------------------