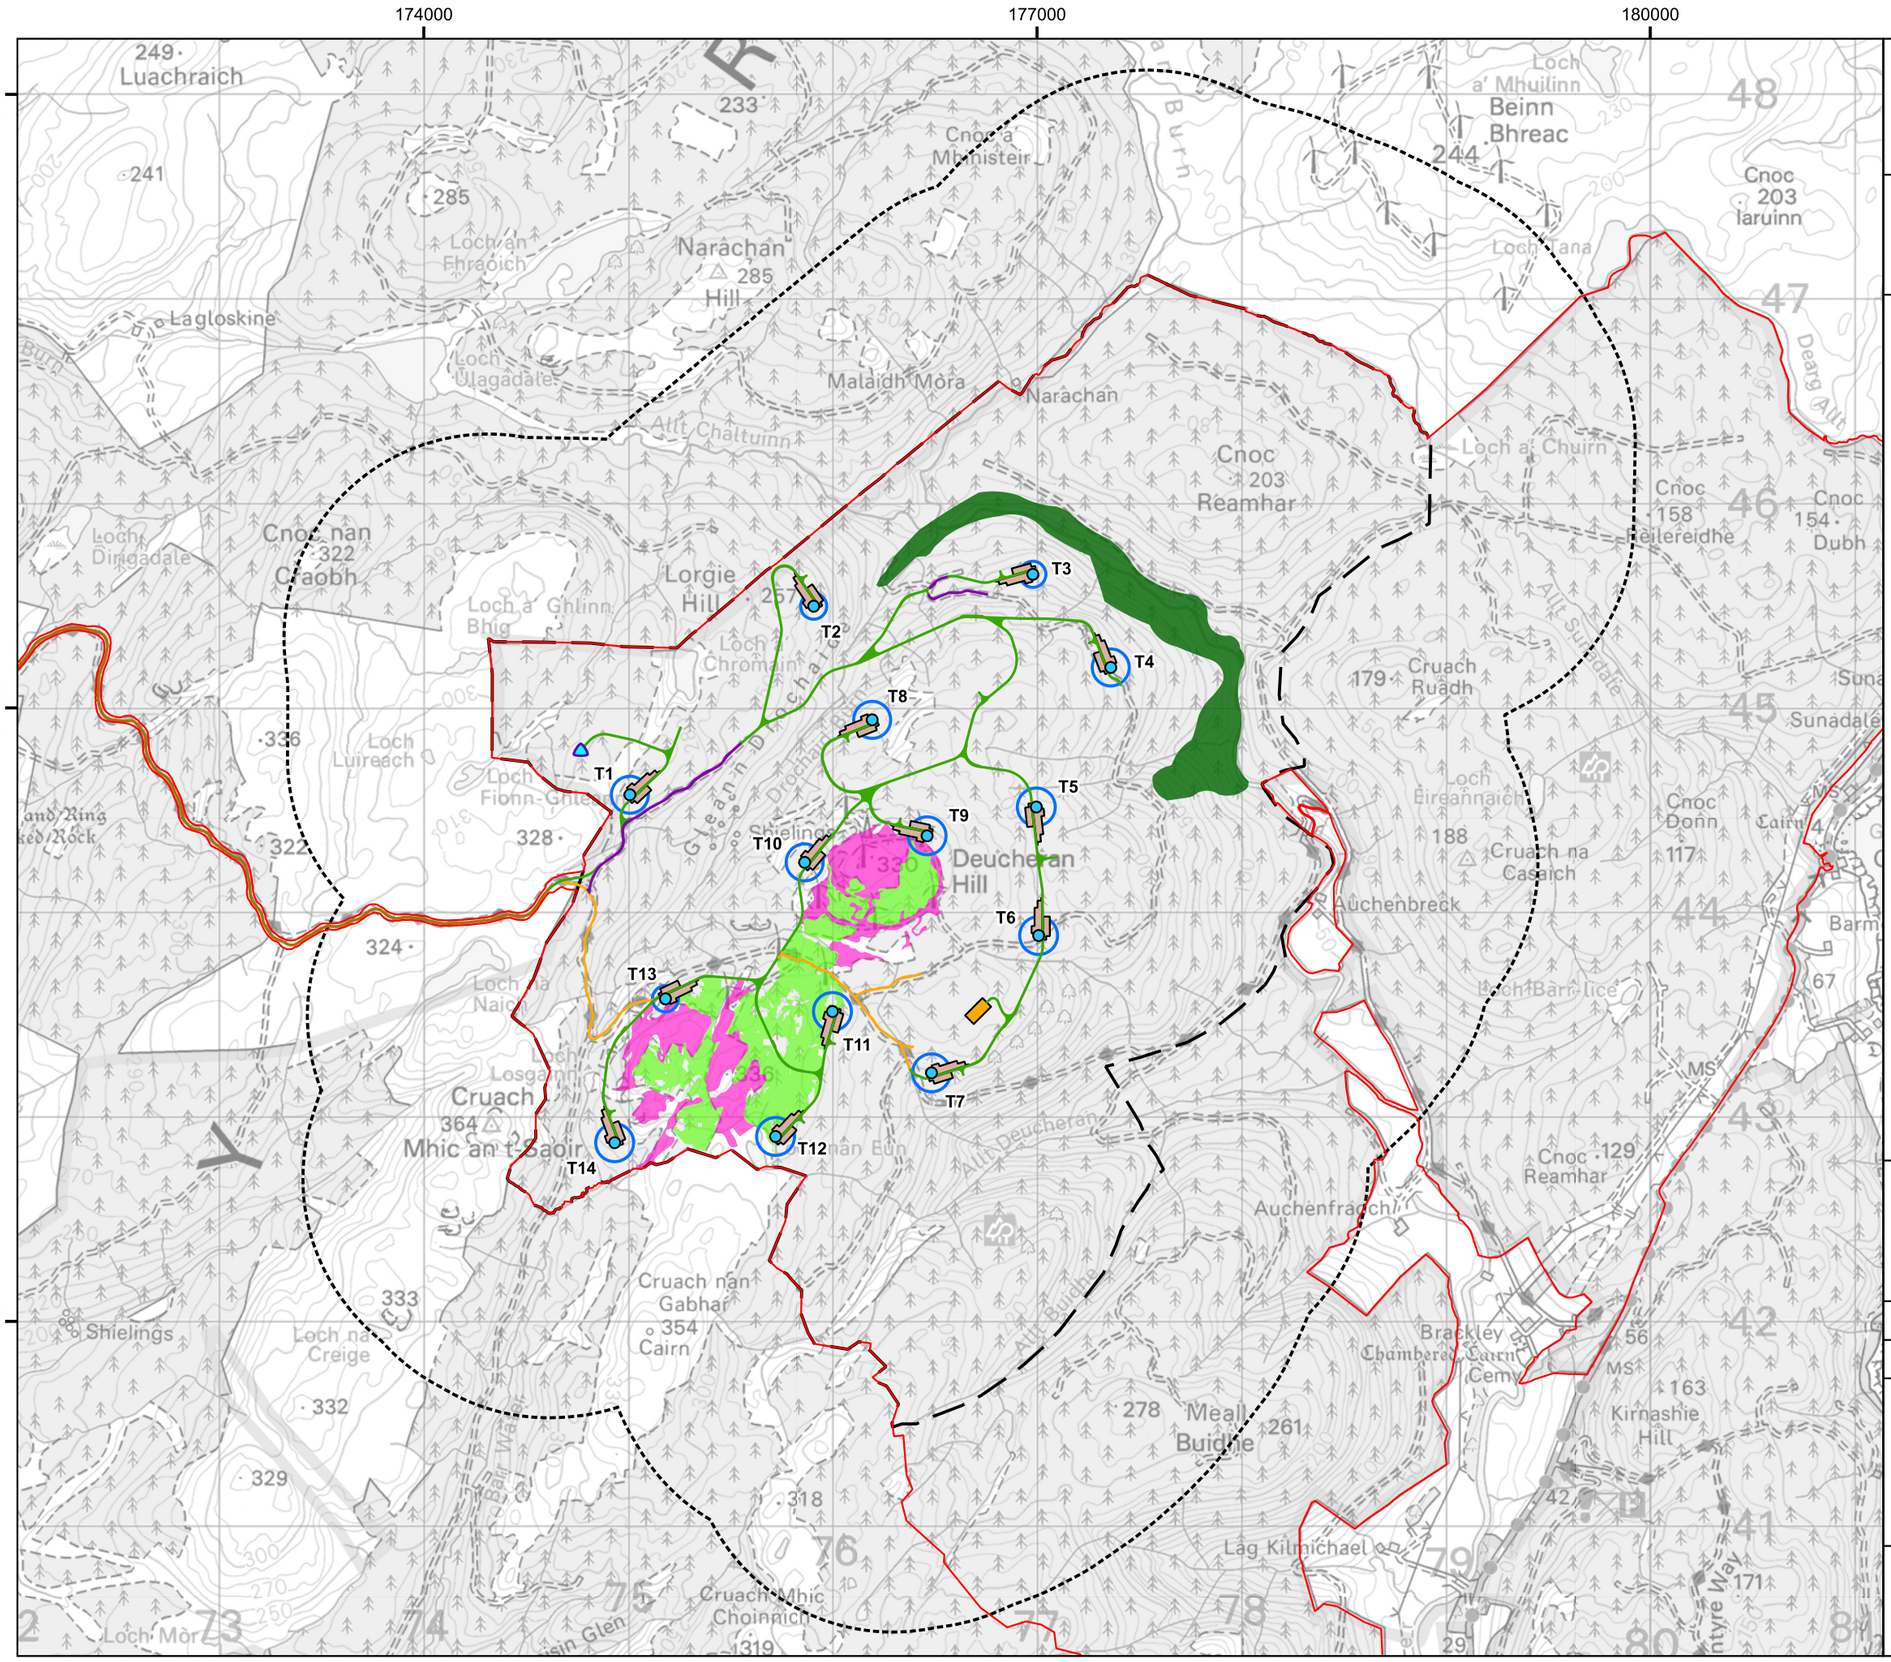


Project:

Deucheran Hill 2 Wind Farm, Argyll & Bute

Title:

Figure 7.8: Proposed Habitat Management Areas

Key

- Application Site Boundary
- Proposed Wind Farm Development Area
- Proposed turbine
- Proposed anemometry mast
- Proposed hardstanding
- Proposed new track
- Proposed upgraded track
- Proposed HGV track
- Existing access track
- Proposed substation

Proposed habitat management areas
(as detailed in Appendix 7.4 Habitat Management Plan)

- Existing wet modified bog to be enhanced through conifer removal
- Forest to bog restoration
- Broadleaved woodland planting search area
- Vegetation buffer around turbines to be maintained *
- Artificial diver raft search area (1 km buffer of Proposed Wind Farm Development Area)

* Vegetation buffer of 63.66 m for turbines with tip height of 220 m
Vegetation buffer of 90.41 m for turbines with tip height of 200 m
Vegetation buffer of 92.64 m for turbines with tip height of 180 m

© Crown Copyright 2026. All rights reserved. Ordnance Survey Licence AC0000808122.

Scale @ A3: 1:30,000

Coordinate System: British National Grid

0 0.25 0.5 0.75 1 km

N

Date: 19-06-26	Prepared by: JWA	Checked by: MH
Ref: GB200124_M_051_B	Layout: 101025_14t_A	

Drawing by:
The Natural Power Consultants Limited
The Green House
Forrest Estate, Dalry
Castle Douglas, DG7 3XS, UK
Tel: +44 (0)1644 430008
Fax: +44 (0)845 299 1236
Email: sayhello@naturalpower.com
www.naturalpower.com

Notes: a) Information on this plan is directly reproduced from digital and other material from different sources. Minor discrepancies may therefore occur. Where further clarification is considered necessary, This is noted through the use of text boxes on the plan itself. b) For the avoidance of doubt and unless otherwise stated: 1. This plan should be used for identification purposes only, unless otherwise stated in accompanying documentation. 2. The Natural Power Consultants Limited accepts no responsibility for the accuracy of data supplied by third parties. 3. The Natural Power Consultants Limited accepts no liability for any use which is made of this plan by a party other than its client. No third party who gains access to this plan shall have any claim against The Natural Power Consultants Limited in respect of its contents. 4. Where a line or feature recorded in the key of this plan is also shown as a line or feature by the Ordnance Survey, and that line or feature is located in a different position on the ground than shown by the Ordnance Survey, then the line or feature shall be deemed to follow the position as existing on the ground.